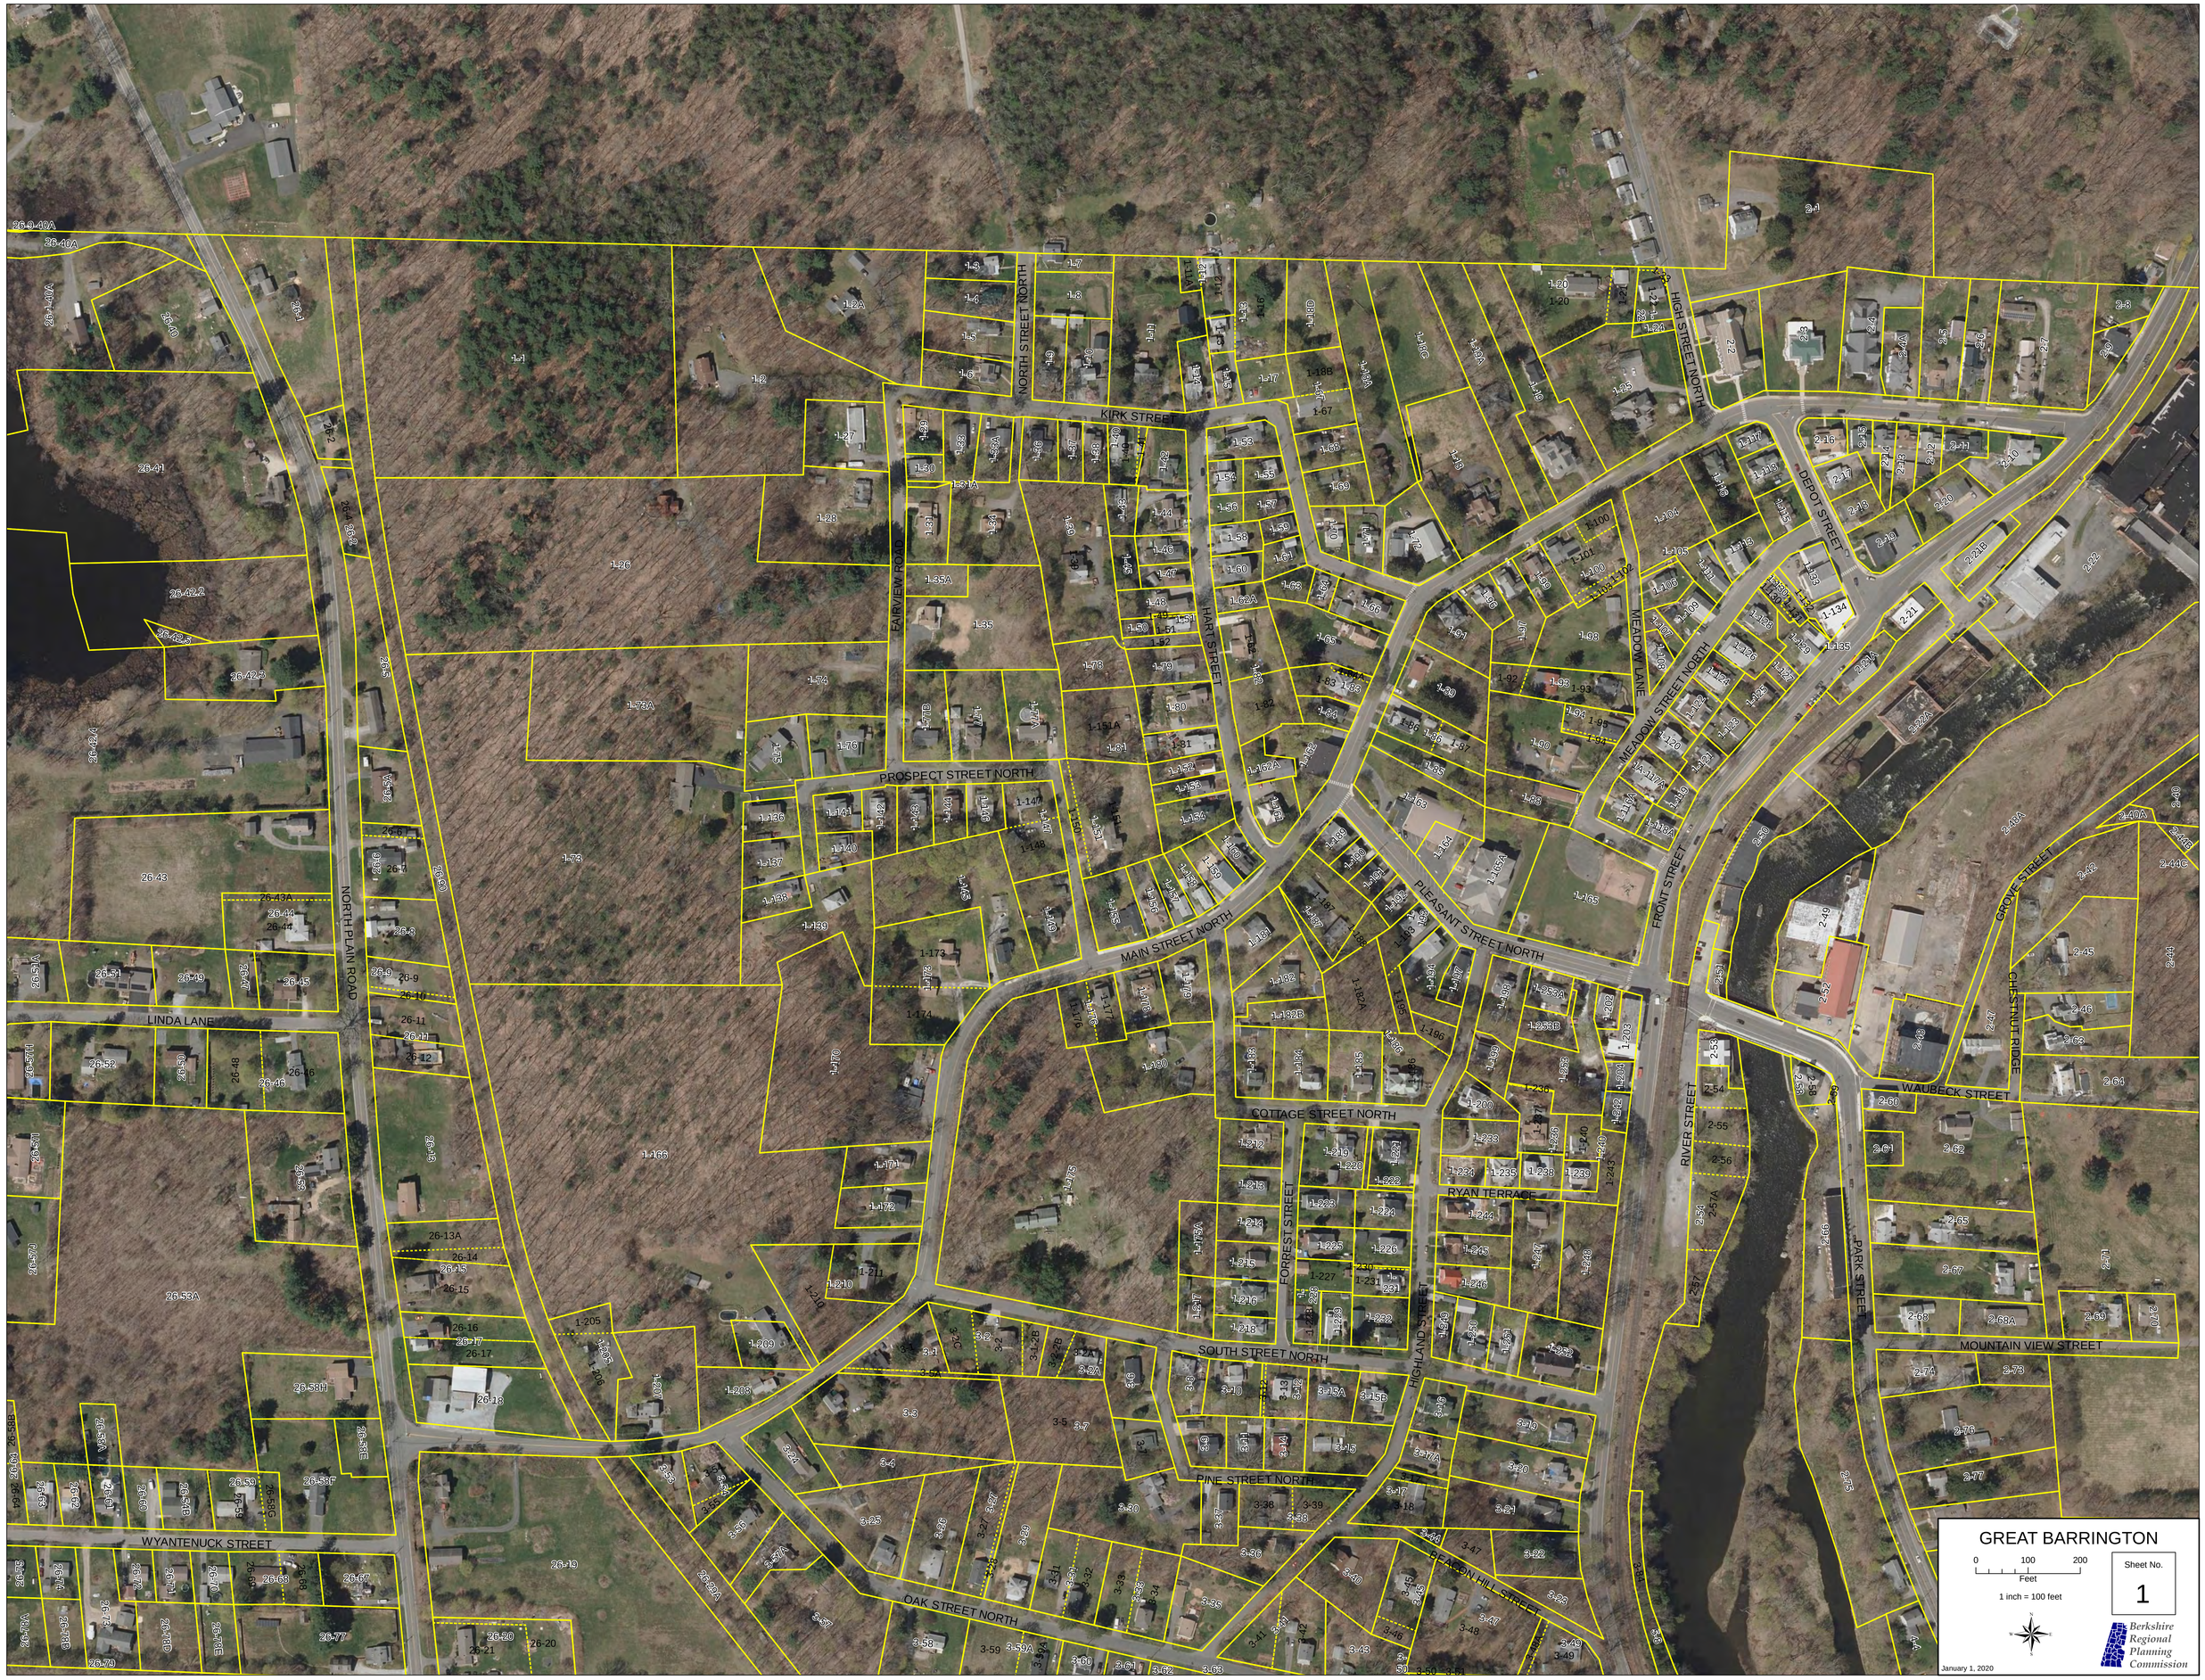
KIRK STREET
NORTH STREET NORTH
HIGH STREET NORTH
DEPOT STREET
MEADOW LANE
MEADOW STREET NORTH
FAIRVIEW ROAD
HART STREET
PROSPECT STREET NORTH
MAIN STREET NORTH
PLEASANT STREET NORTH
FRONT STREET
GROVE STREET
CHESTNUT RIDGE
WAUBECK STREET
COTTAGE STREET NORTH
RYAN TERRACE
RIVER STREET
PARK STREET
MOUNTAIN VIEW STREET
FORREST STREET
HIGHLAND STREET
SOUTH STREET NORTH
PINE STREET NORTH
BEACON HILL STREET
OAK STREET NORTH
WYANTENUCK STREET
LINDA LANE
NORTH PLAIN ROAD
GREAT BARRINGTON
0 100 200
Feet
1 inch = 100 feet
Sheet No.
1
January 1, 2020
Berkshire Regional Planning Commission

HIGH STREET NORTH
MAIN STREET NORTH
DEPOT STREET
KIRK STREET
MEADOW STREET NORTH
MEADOW LANE
PLEASANT STREET NORTH
FRONT STREET
GROVE STREET
CHESTNUT RIDGE
WAUBECK STREET
COTTAGE STREET NORTH
RIVER STREET
RYAN TERRACE
FORREST STREET
HIGHLAND STREET
PARK STREET
MOUNTAIN VIEW STREET
SOUTH STREET NORTH
BEACON HILL STREET
CONE AVENUE
GREAT BARRINGTON
0 100 200
Feet
1 inch = 100 feet
Sheet No.
2
Berkshire Regional Planning Commission
January 1, 2020

MAIN STREET NORTH
SOUTH STREET NORTH
PINE STREET NORTH
OAK STREET NORTH
WYANTENUCK STREET
RYAN TERRACE
FORREST STREET
HIGHLAND STREET
BEACON HILL STREET
FRONT STREET
RIVER STREET
MOUNTAIN VIEW STREET
PARK STREET
CONE AVENUE
NORTH PLAIN ROAD
VAN DEUSENVILLE ROAD
WILLIAMS STREET
GREAT BARRINGTON
0 100 200
Feet
1 inch = 100 feet
Sheet No.
3
Berkshire Regional Planning Commission
January 1, 2020

MOUNTAIN VIEW STREET
CONE AVENUE
PARK STREET
WILLIAMS STREET
VAN DEUSENVILLE ROAD
2-57
2-66
2-68
2-68A
2-69
2-70
2-74
2-73
2-76
2-77
2-71
2-72
2-75
4-1
4-2
4-3
4-4
4-5
4-6
4-7
4-8
4-9
4-10
4-11
4-12
4-12A
4-13
4-14
4-14A
4-15
4-16
4-16A
4-17
4-18
4-19
4-19A
4-20
4-21
4-22
4-23
4-24
4-25
4-26
4-27
4-27A
4-28
4-29
4-30
4-31
4-32
4-33
4-34
4-35
4-36
4-37
4-37A
4-38
4-39
4-40
4-41
4-42
35-15
35-1
35-13
35-12
3-52
3-63
3-66
3-68
3-69
3-67
3-71
3-70
3-72
3-73
3-74
3-75
3-76
3-77A
3-77B
3-78
3-79
3-80
3-84
3-84A
3-84B
3-84C
3-84D
3-84E
5-1
5-2
5-3
5-4
5-8
6-1
6-2
6-3
6-4
GREAT BARRINGTON
0 100 200
Feet
1 inch = 100 feet
Sheet No.
4
Berkshire Regional Planning Commission
January 1, 2020

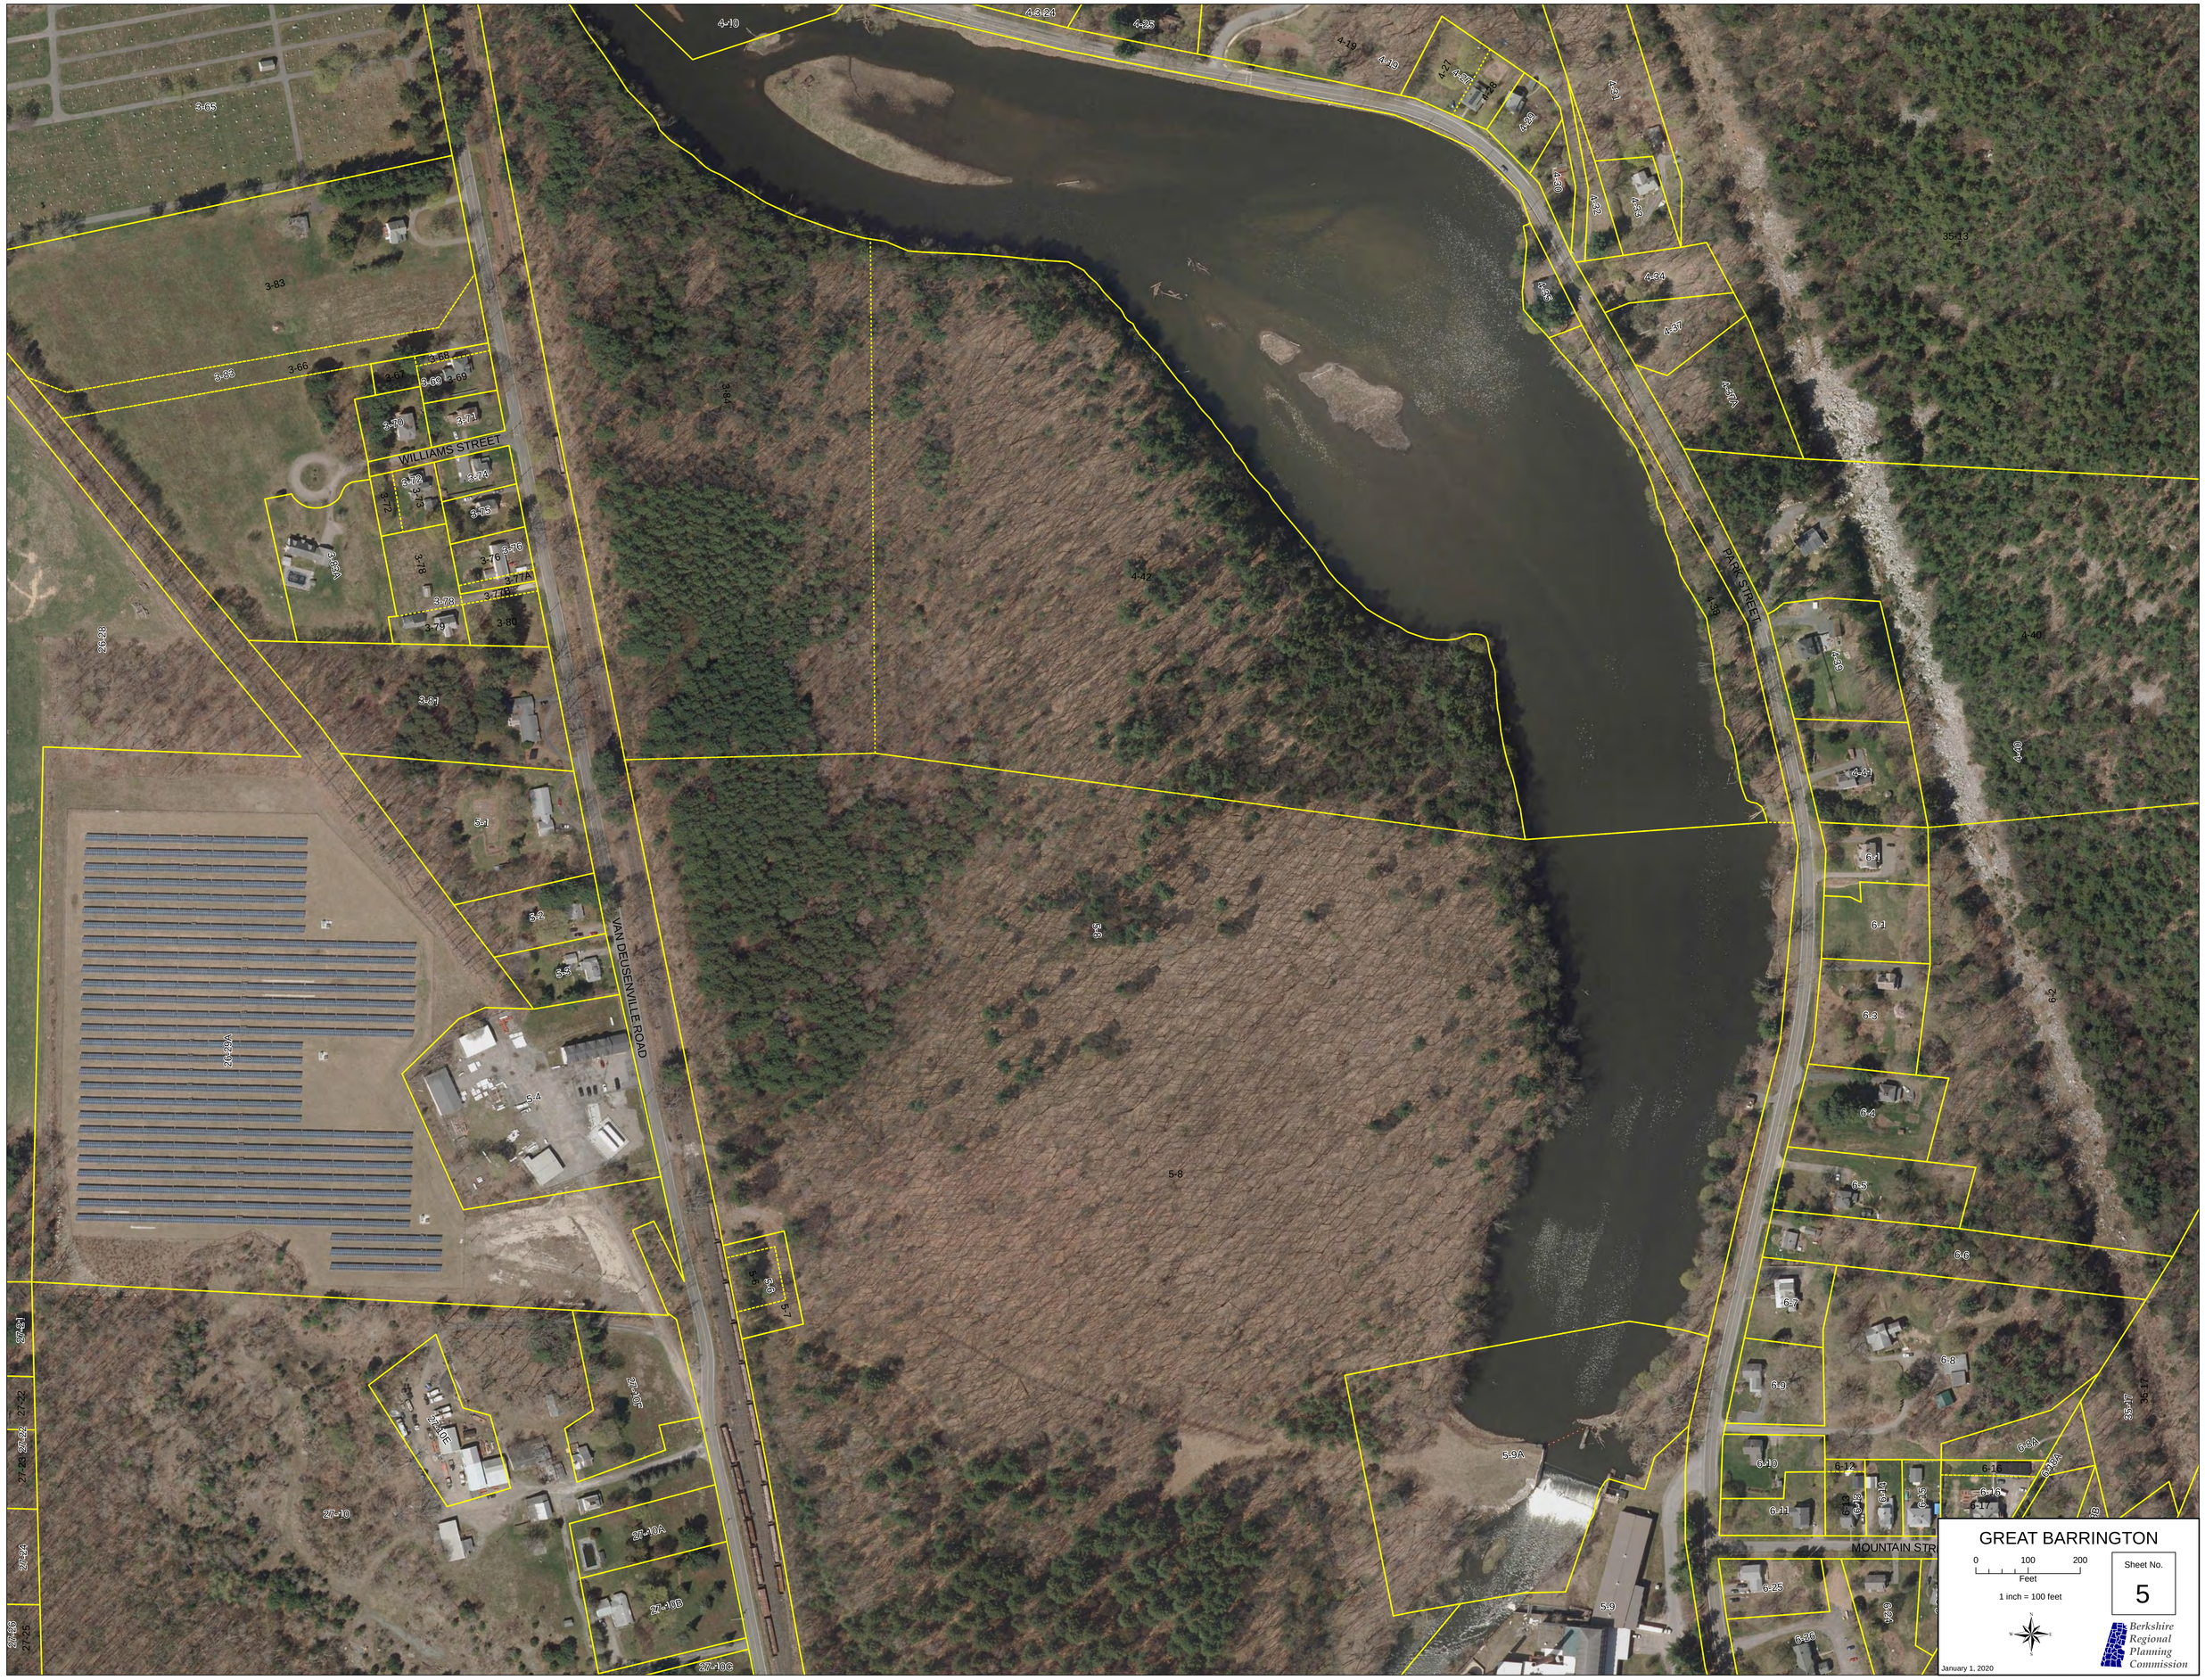
WILLIAMS STREET
VAN DEUSENVILLE ROAD
PARK STREET
MOUNTAIN STR
3-65
3-83
3-66
3-68
3-67
3-69
3-70
3-71
3-72
3-73
3-74
3-75
3-76
3-77A
3-77B
3-78
3-79
3-80
3-63A
3-84
3-1
3-2
3-3
4-10
4-3.24
4-25
4-19
4-27
4-28
4-29
4-30
4-31
4-32
4-33
4-34
4-35
4-37
4-37A
4-38
4-39
4-40
4-41
4-42
35-13
6-1
6-2
6-3
6-4
6-5
6-6
6-7
6-8
6-9
6-10
6-11
6-12
6-13
6-14
6-15
6-16
6-17
6-18
6-19
6-19A
6-20
6-25
6-26
5-4
5-5
5-6
5-7
5-8
5-9
5-9A
26-29A
27-1
27-32
27-33
27-34
27-35
27-10
27-10A
27-10B
27-10C
27-10D
27-10E
27-10T
GREAT BARRINGTON
0
100
200
Feet
1 inch = 100 feet
Sheet No.
5
Berkshire Regional Planning Commission
January 1, 2020

GREAT BARRINGTON

0 100 200
Feet

1 inch = 100 feet

Sheet No.
6

Berkshire Regional Planning Commission

January 1, 2020

MAPLE STREET
WALNUT STREET
PARK STREET
DIVISION STREET
GREAT BARRINGTON
0 100 200
Feet
1 inch = 100 feet
Sheet No.
7
Berkshire Regional Planning Commission
January 1, 2020

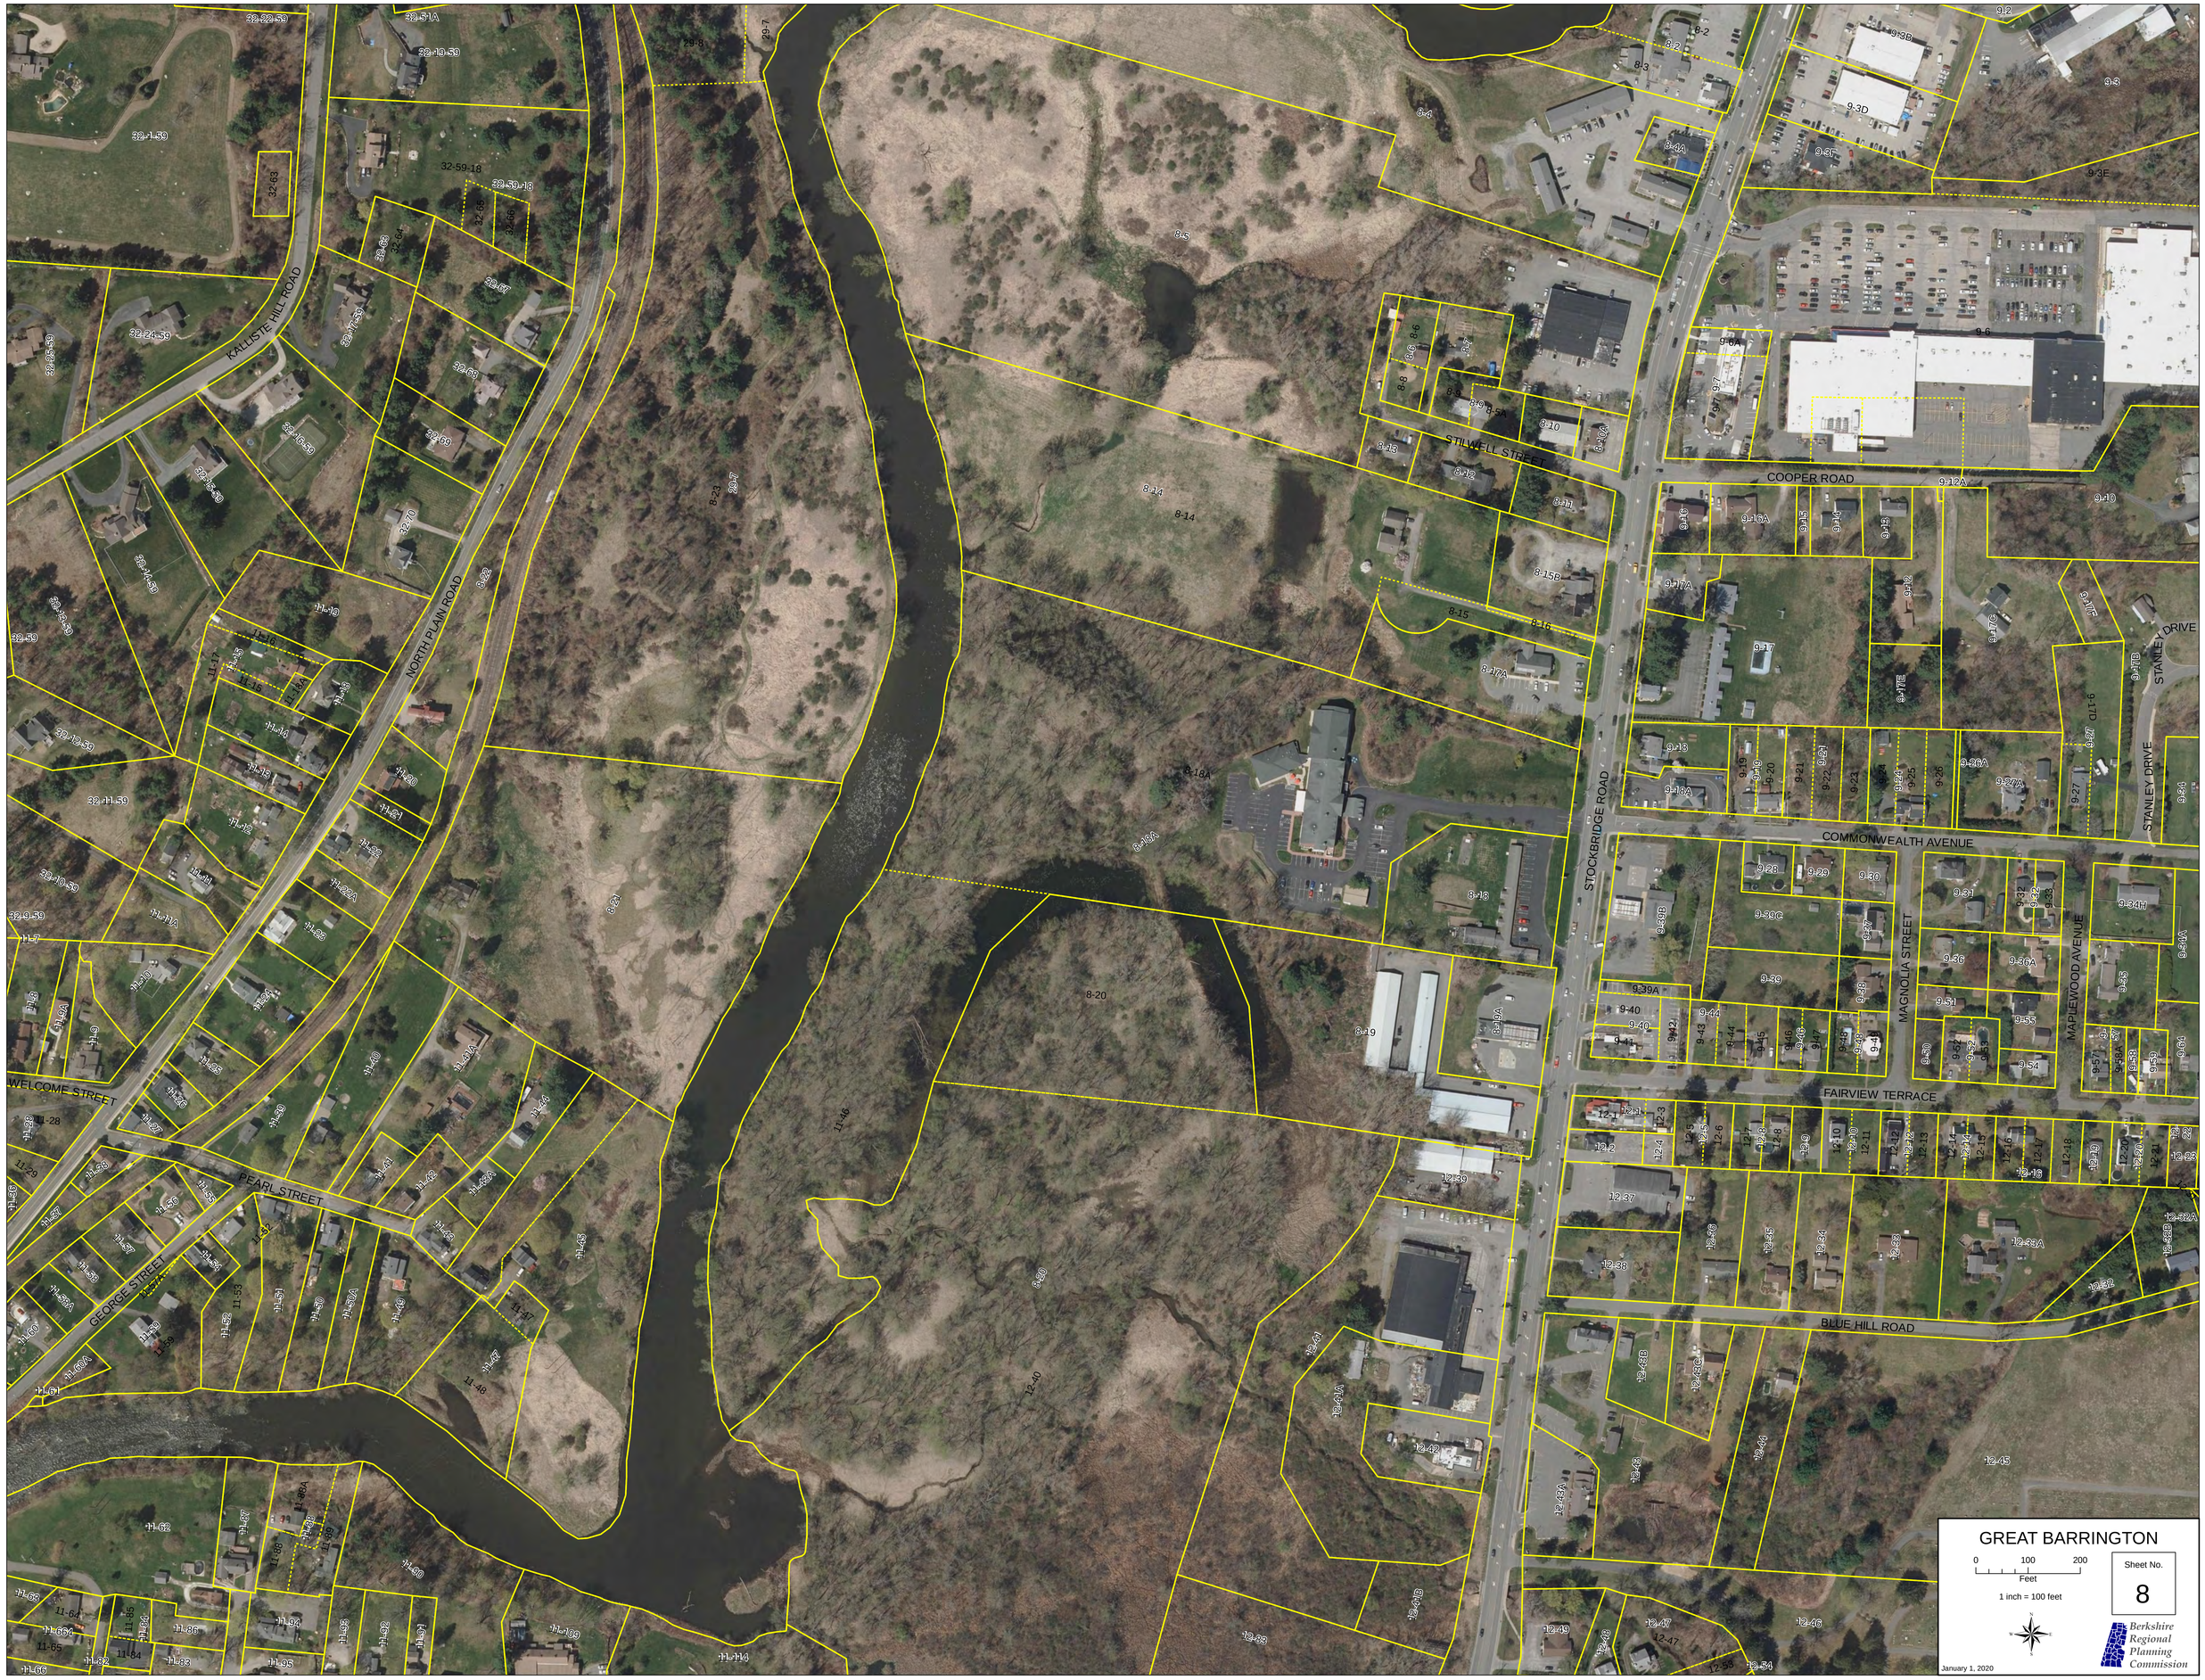
KALLISTE HILL ROAD
NORTH PLAIN ROAD
STILWELL STREET
COOPER ROAD
STANLEY DRIVE
STOCKBRIDGE ROAD
COMMONWEALTH AVENUE
MAGNOLIA STREET
MAPLEWOOD AVENUE
FAIRVIEW TERRACE
BLUE HILL ROAD
PEARL STREET
GEORGE STREET
WELCOME STREET
GREAT BARRINGTON
Sheet No.
8
0 100 200
Feet
1 inch = 100 feet
Berkshire Regional Planning Commission
January 1, 2020

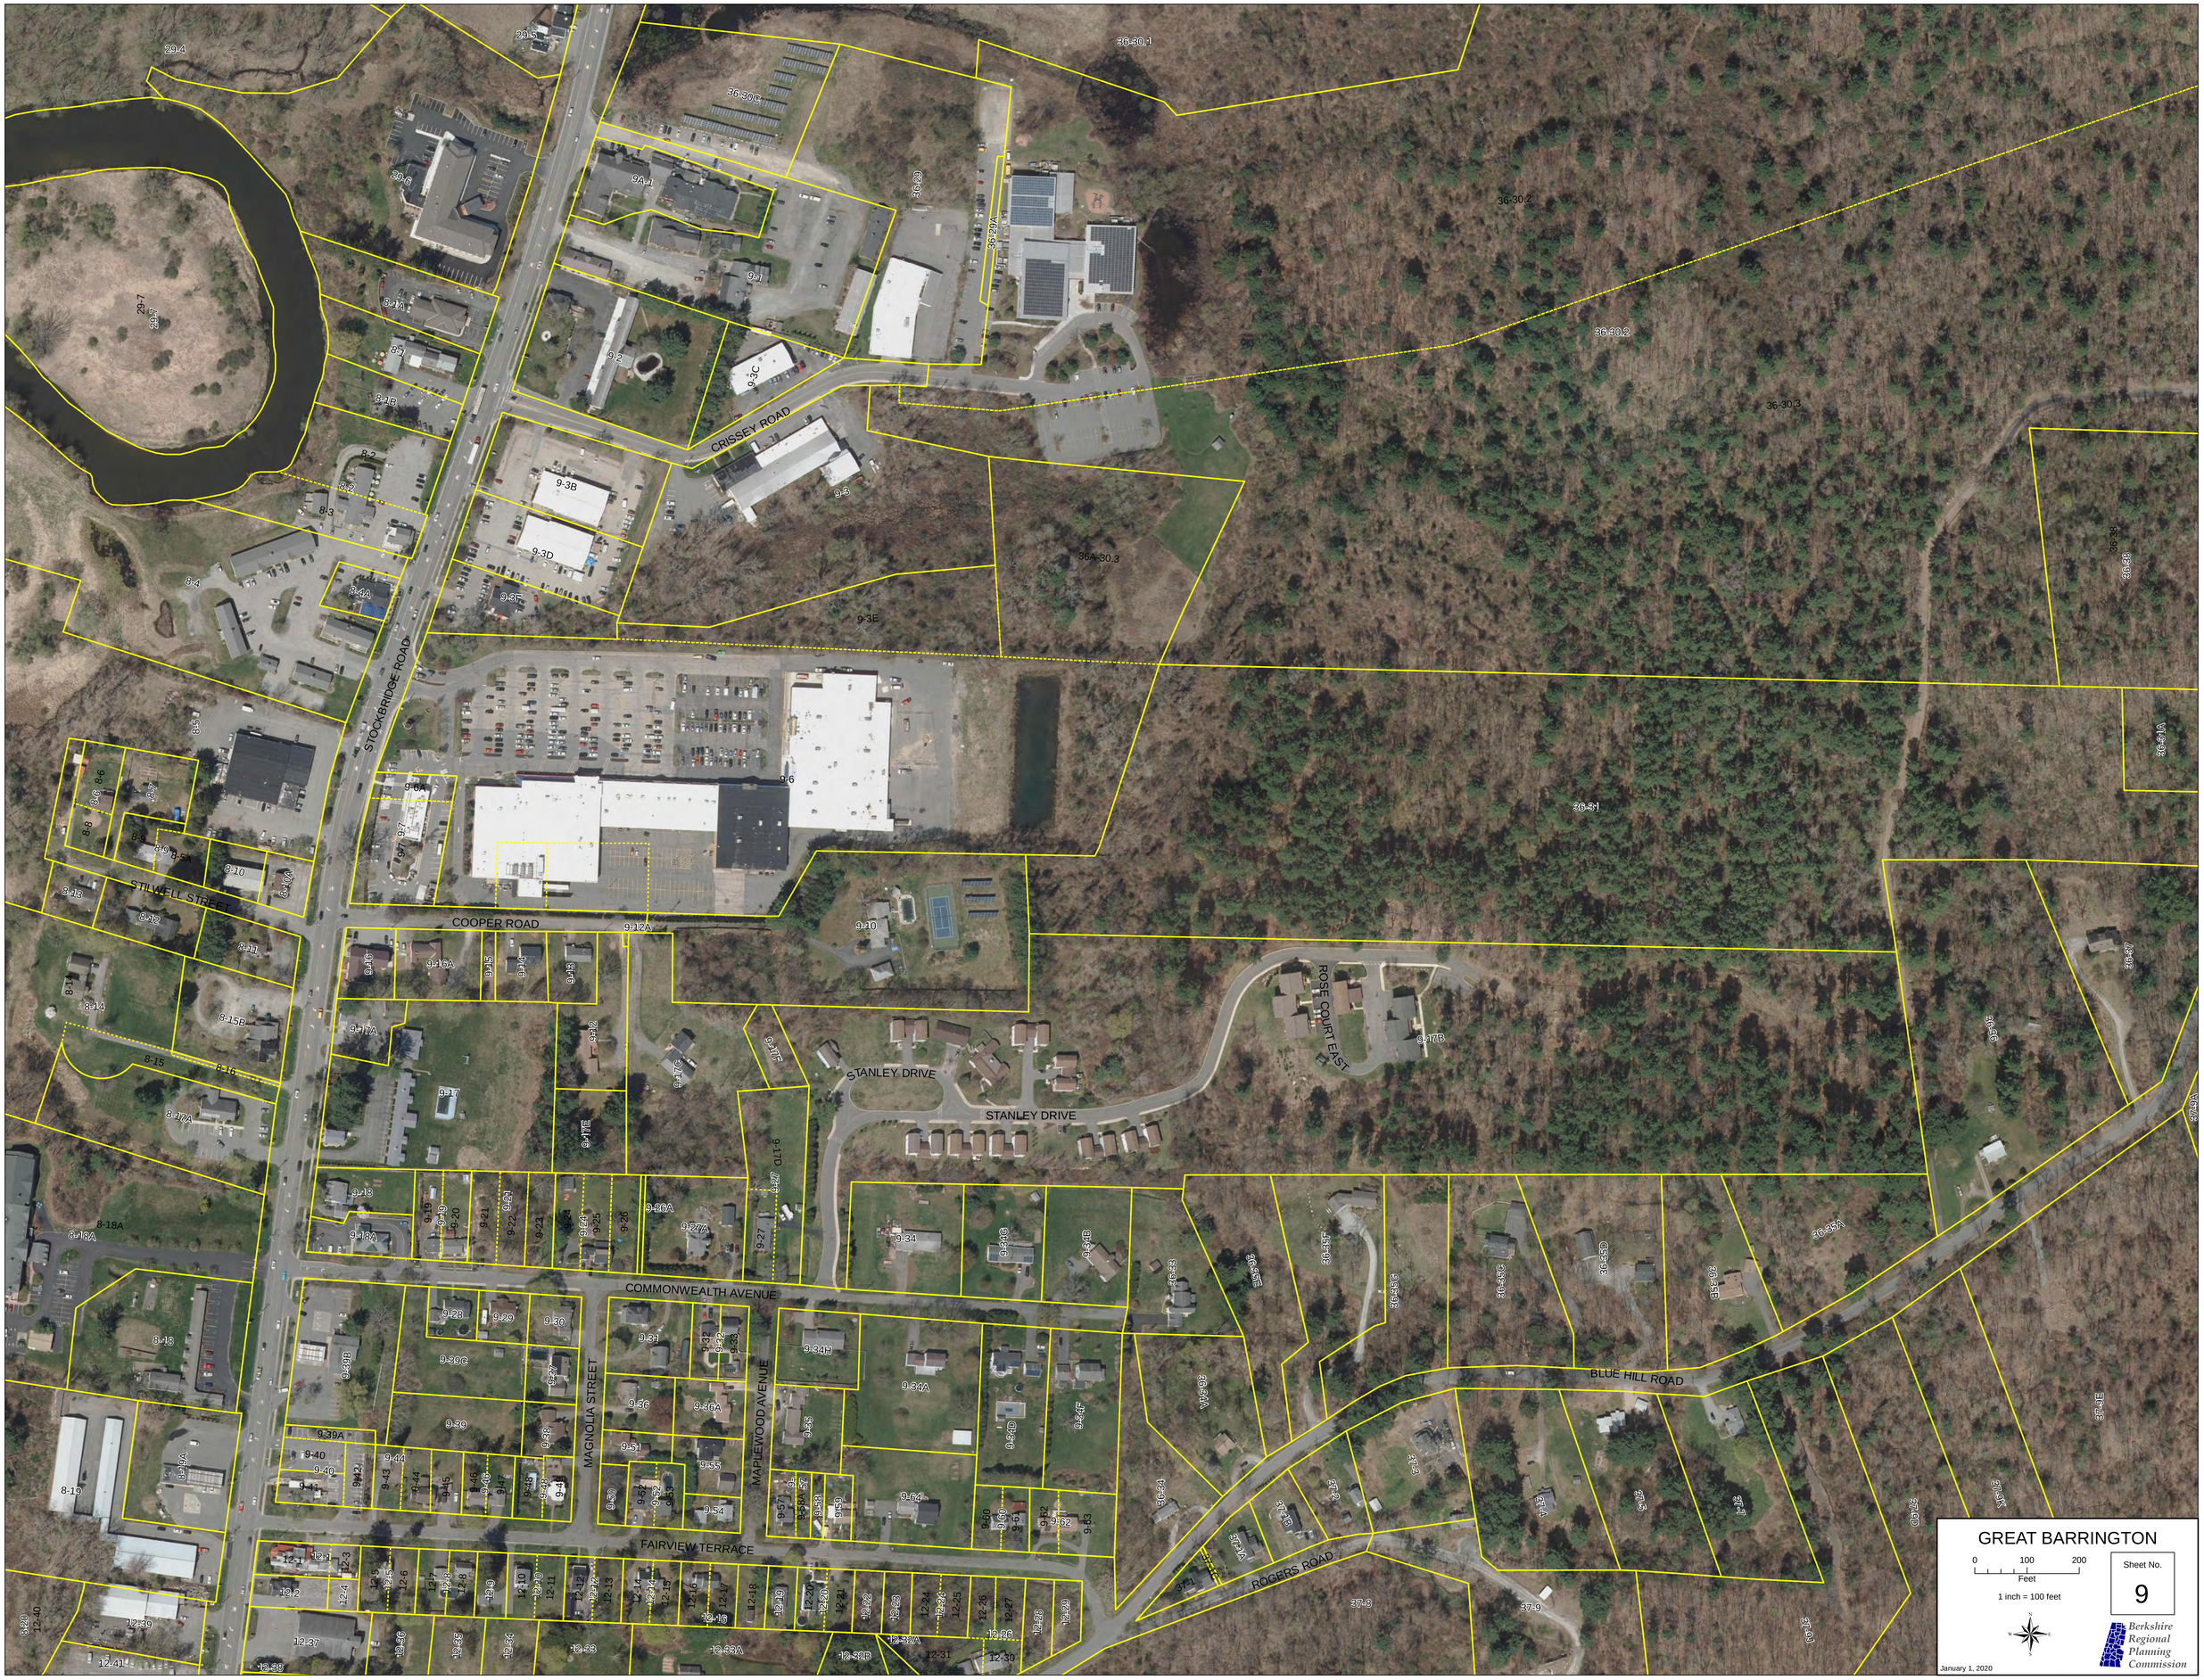
CRISSEY ROAD
STOCKBRIDGE ROAD
STILWELL STREET
COOPER ROAD
STANLEY DRIVE
STANLEY DRIVE
ROSE COURT EAST
COMMONWEALTH AVENUE
MAGNOLIA STREET
MAPLEWOOD AVENUE
FAIRVIEW TERRACE
BLUE HILL ROAD
ROGERS ROAD
GREAT BARRINGTON
0
100
200
Feet
1 inch = 100 feet
Sheet No.
9
Berkshire Regional Planning Commission
January 1, 2020

GREAT BARRINGTON

0 100 200
Feet

1 inch = 100 feet

Sheet No. 10

January 1, 2020

Berkshire Regional Planning Commission

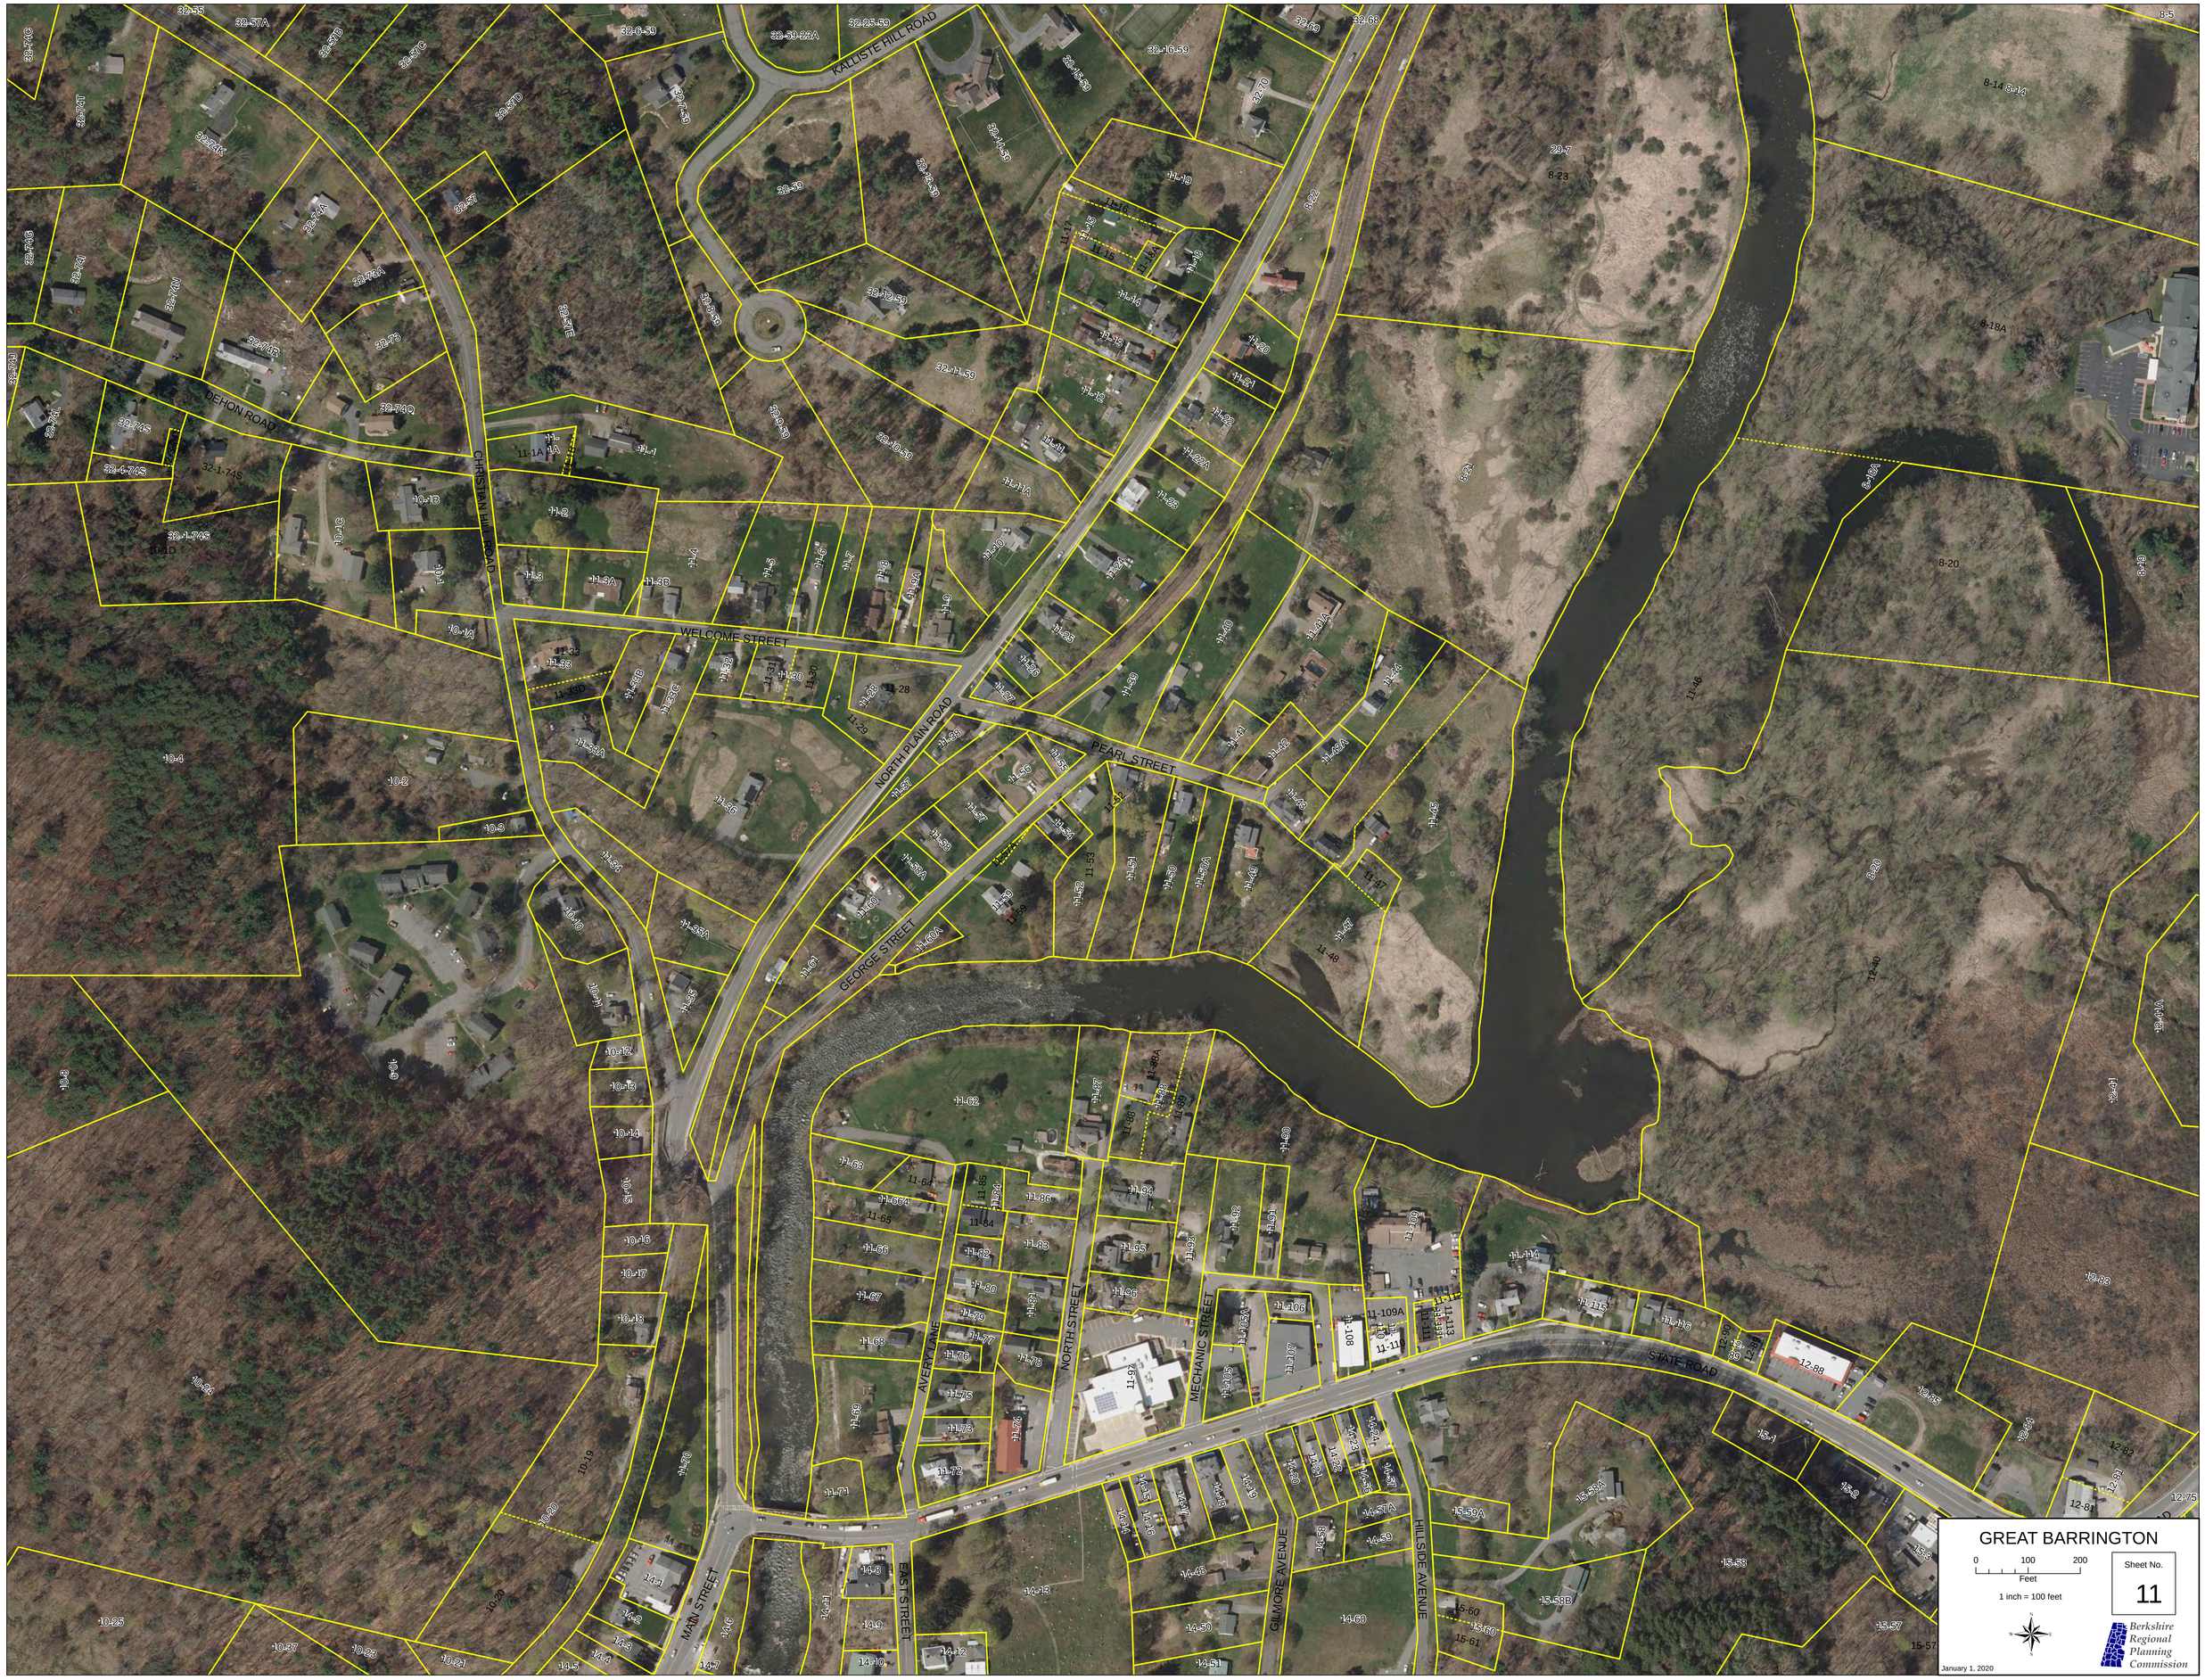
KALLISTE HILL ROAD
DEHON ROAD
CHRISTIAN HILL ROAD
WELCOME STREET
NORTH PLAIN ROAD
PEARL STREET
GEORGE STREET
MAIN STREET
EAST STREET
NORTH STREET
AVERY LANE
MECHANIC STREET
GILMORE AVENUE
HILLSIDE AVENUE
STATE ROAD
GREAT BARRINGTON
0 100 200
Feet
1 inch = 100 feet
Sheet No.
11
January 1, 2020
Berkshire Regional Planning Commission

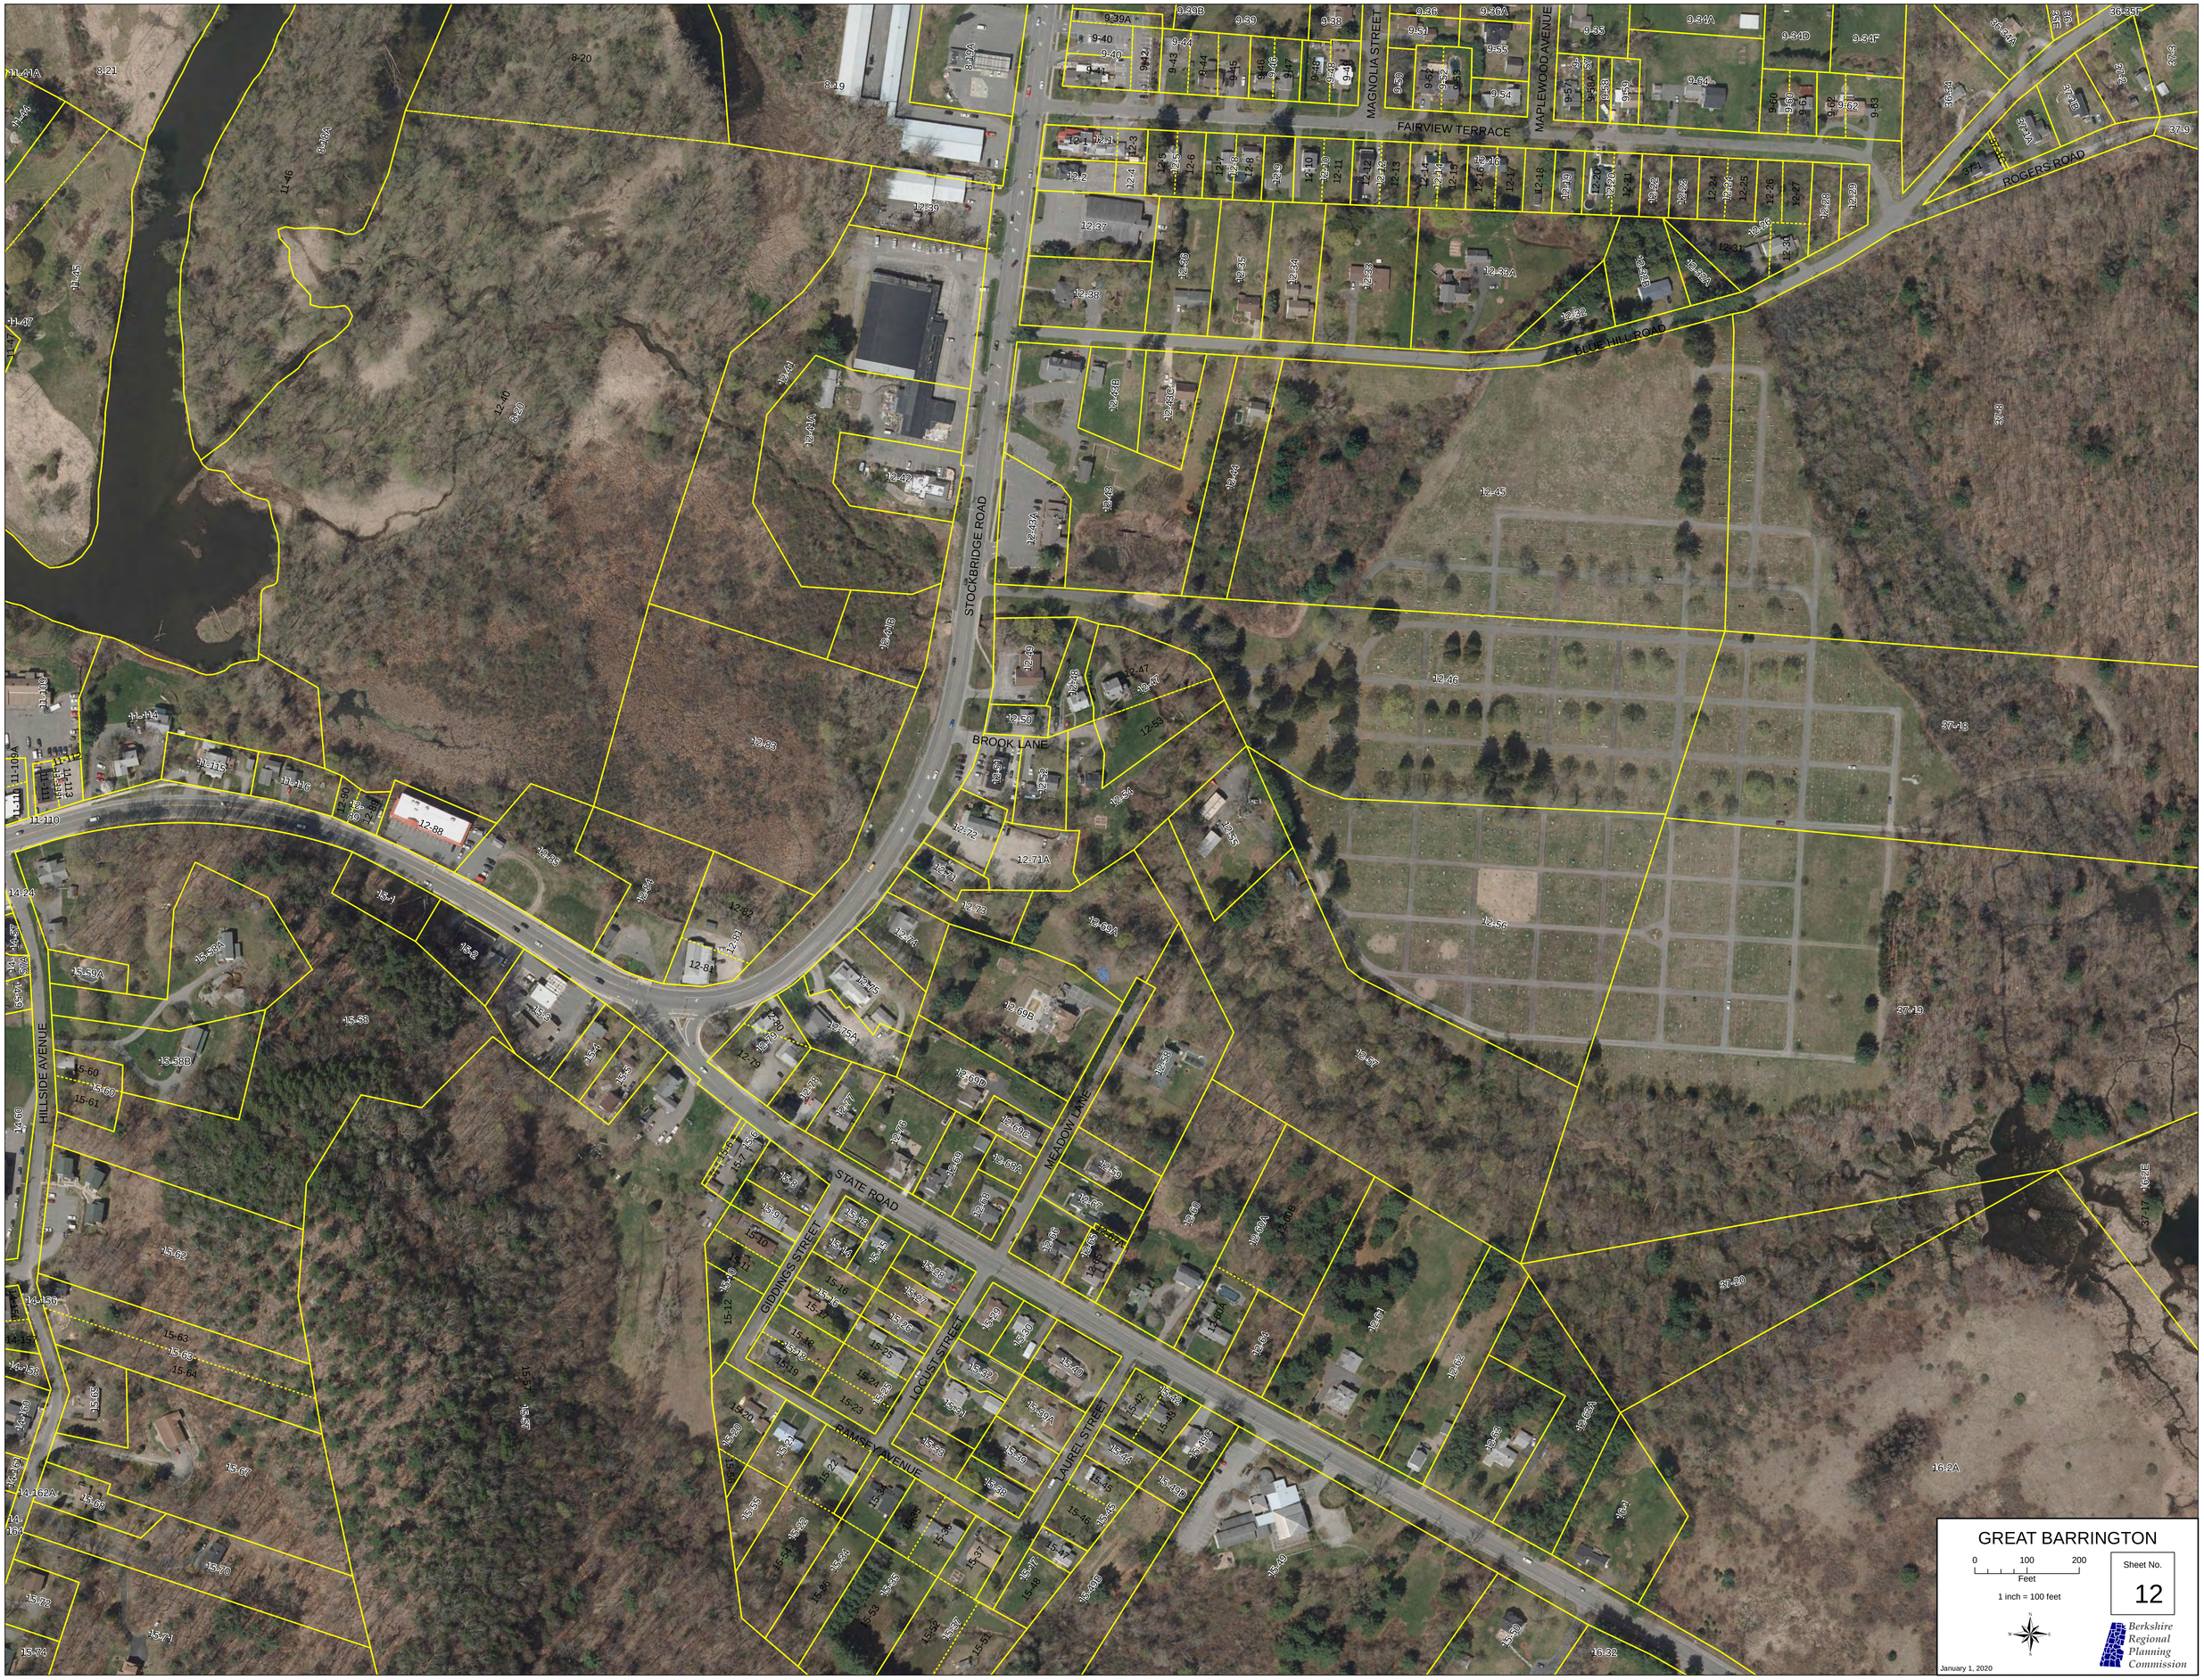
STOCKBRIDGE ROAD
MAGNOLIA STREET
MAPLEWOOD AVENUE
FAIRVIEW TERRACE
ROGERS ROAD
BLUE HILL ROAD
BROOK LANE
STATE ROAD
HILLSIDE AVENUE
GIDDINGS STREET
LOCUST STREET
LAUREL STREET
RAMSEY AVENUE
MEADOW LANE
GREAT BARRINGTON
0 100 200
Feet
1 inch = 100 feet
Sheet No.
12
Berkshire Regional Planning Commission
January 1, 2020

LAKE MANSFIELD ROAD
CASTLE HILL AVENUE
KNOB HILL
GAS HOUSE LANE
HIGH STREET
COTTAGE STREET
POTHUL DRIVE
LAKE AVENUE
PROSPECT STREET
HOLLENBECK AVENUE
SUMNER STREET
HALEY ROAD
ALFORD ROAD
BERKSHIRE HILLS ROAD
RACONIC AVENUE
OAK STREET
CYPRESS STREET
BRAINARD AVENUE
BENTON AVENUE
CASTLE STREET
ROSSETER STREET
MAIN STREET
DRESSER AVENUE
ELM COURT
ELM STREET
PLEASANT STREET
RAILROAD STREET
GREAT BARRINGTON
0 100 200
Feet
1 inch = 100 feet
Sheet No.
13
January 1, 2020
Berkshire Regional Planning Commission

LAKE MANSFIELD ROAD
KNOB HILL
NORTH PLAIN ROAD
AVERY LANE
NORTH STREET
MECHANIC STREET
STATE ROAD
GAS HOUSE LANE
HIGH STREET
EVERETT STREET
RUSSELL STREET
PARLEY STREET
ANDERSON STREET
GILMORE AVENUE
HILLSIDE AVENUE
CASTLE HILL AVENUE
MAIN STREET
ROSSETER STREET
ELM COURT
RAILROAD STREET
ELM STREET
CASTLE STREET
DRESSER AVENUE
PLEASANT STREET
PLEASANT COURT
FRANCIS AVENUE
RIVER STREET
CHURCH STREET
COTTAGE STREET
COTTAGE COURT
EAST STREET
PARK STREET
QUARRY STREET
GREAT BARRINGTON
0 100 200
Feet
1 inch = 100 feet
Sheet No.
14
Berkshire Regional Planning Commission
January 1, 2020

ANDERSON STREET
GILMORE AVENUE
HILLSIDE AVENUE
COTTAGE STREET
PARK STREET
QUARRY STREET
GIDDINGS STREET
LOCUST STREET
RAMSEY AVENUE
LAUREL STREET
MEADOW LANE
STATE ROAD
GREAT BARRINGTON
0 100 200
Feet
1 inch = 100 feet
Sheet No.
15
January 1, 2020
Berkshire Regional Planning Commission

STATE ROAD
HEBERTS DRIVE
16-1
16-2
16-3
16-4
16-5
16-6
16-7
16-8
16-9
16-10
16-11
16-12
16-13
16-14
16-15
16-16
16-17
16-18
16-19
16-20
16-21
16-22
16-22A
16-23
16-24
16-24A
16-24B
16-24C
16-24D
16-25
16-25A
16-25B
16-25C
16-26
16-27
16-28
16-29
16-30
16-31
16-32
16-32A
16-33
16-34
16-34A
16-34B
16-34C
16-35
16-36
16-36A
16-37
16-38
16-38A
16-39
16-40
16-41
16-42
16-43
16-44
16-45
16-46
16-47
16-48
16-49
16-50
16-51
16-52
16-53
16-54
16-55
16-56
16-57
16-58
16-59
16-60
16-61
16-62
16-63
16-63A
17-1
17-2
17-3
17-4
17-5
17-6
17-7
37-17
37-18
37-19
37-20
37-21
37-22
37-43
37-44
37-45
37-45A
37-45C
37-45D
37-45E
37-45F
37-46
37-46A
37-47
37-48
37-49
37-50
37-51
37-52
37-53
37-53A
37-53B
37-53C
GREAT BARRINGTON
0
100
200
Feet
1 inch = 100 feet
Sheet No.
16
Berkshire Regional Planning Commission
January 1, 2020

GREAT BARRINGTON

0 100 200
Feet

1 inch = 100 feet

Sheet No. 17

Berkshire Regional Planning Commission

January 1, 2020

HALEY ROAD
ALFORD ROAD
SUMNER STREET
LAKE AVENUE
PROSPECT STREET
HOLLENBECK AVENUE
CASTLE HILL AVENUE
CASTLE STREET
HIGHLAND DRIVE
PLEASANT VIEW DRIVE
BERKSHIRE HEIGHTS ROAD
BARRINGTON PLACE
CYPRESS STREET
OAK STREET
BRAINARD AVENUE
BENTON AVENUE
TACONIC AVENUE
LEWIS AVENUE
SOUTH STREET
WEST AVENUE
GREAT BARRINGTON
0 100 200
Feet
1 inch = 100 feet
Sheet No.
18
Berkshire Regional Planning Commission
January 1, 2020

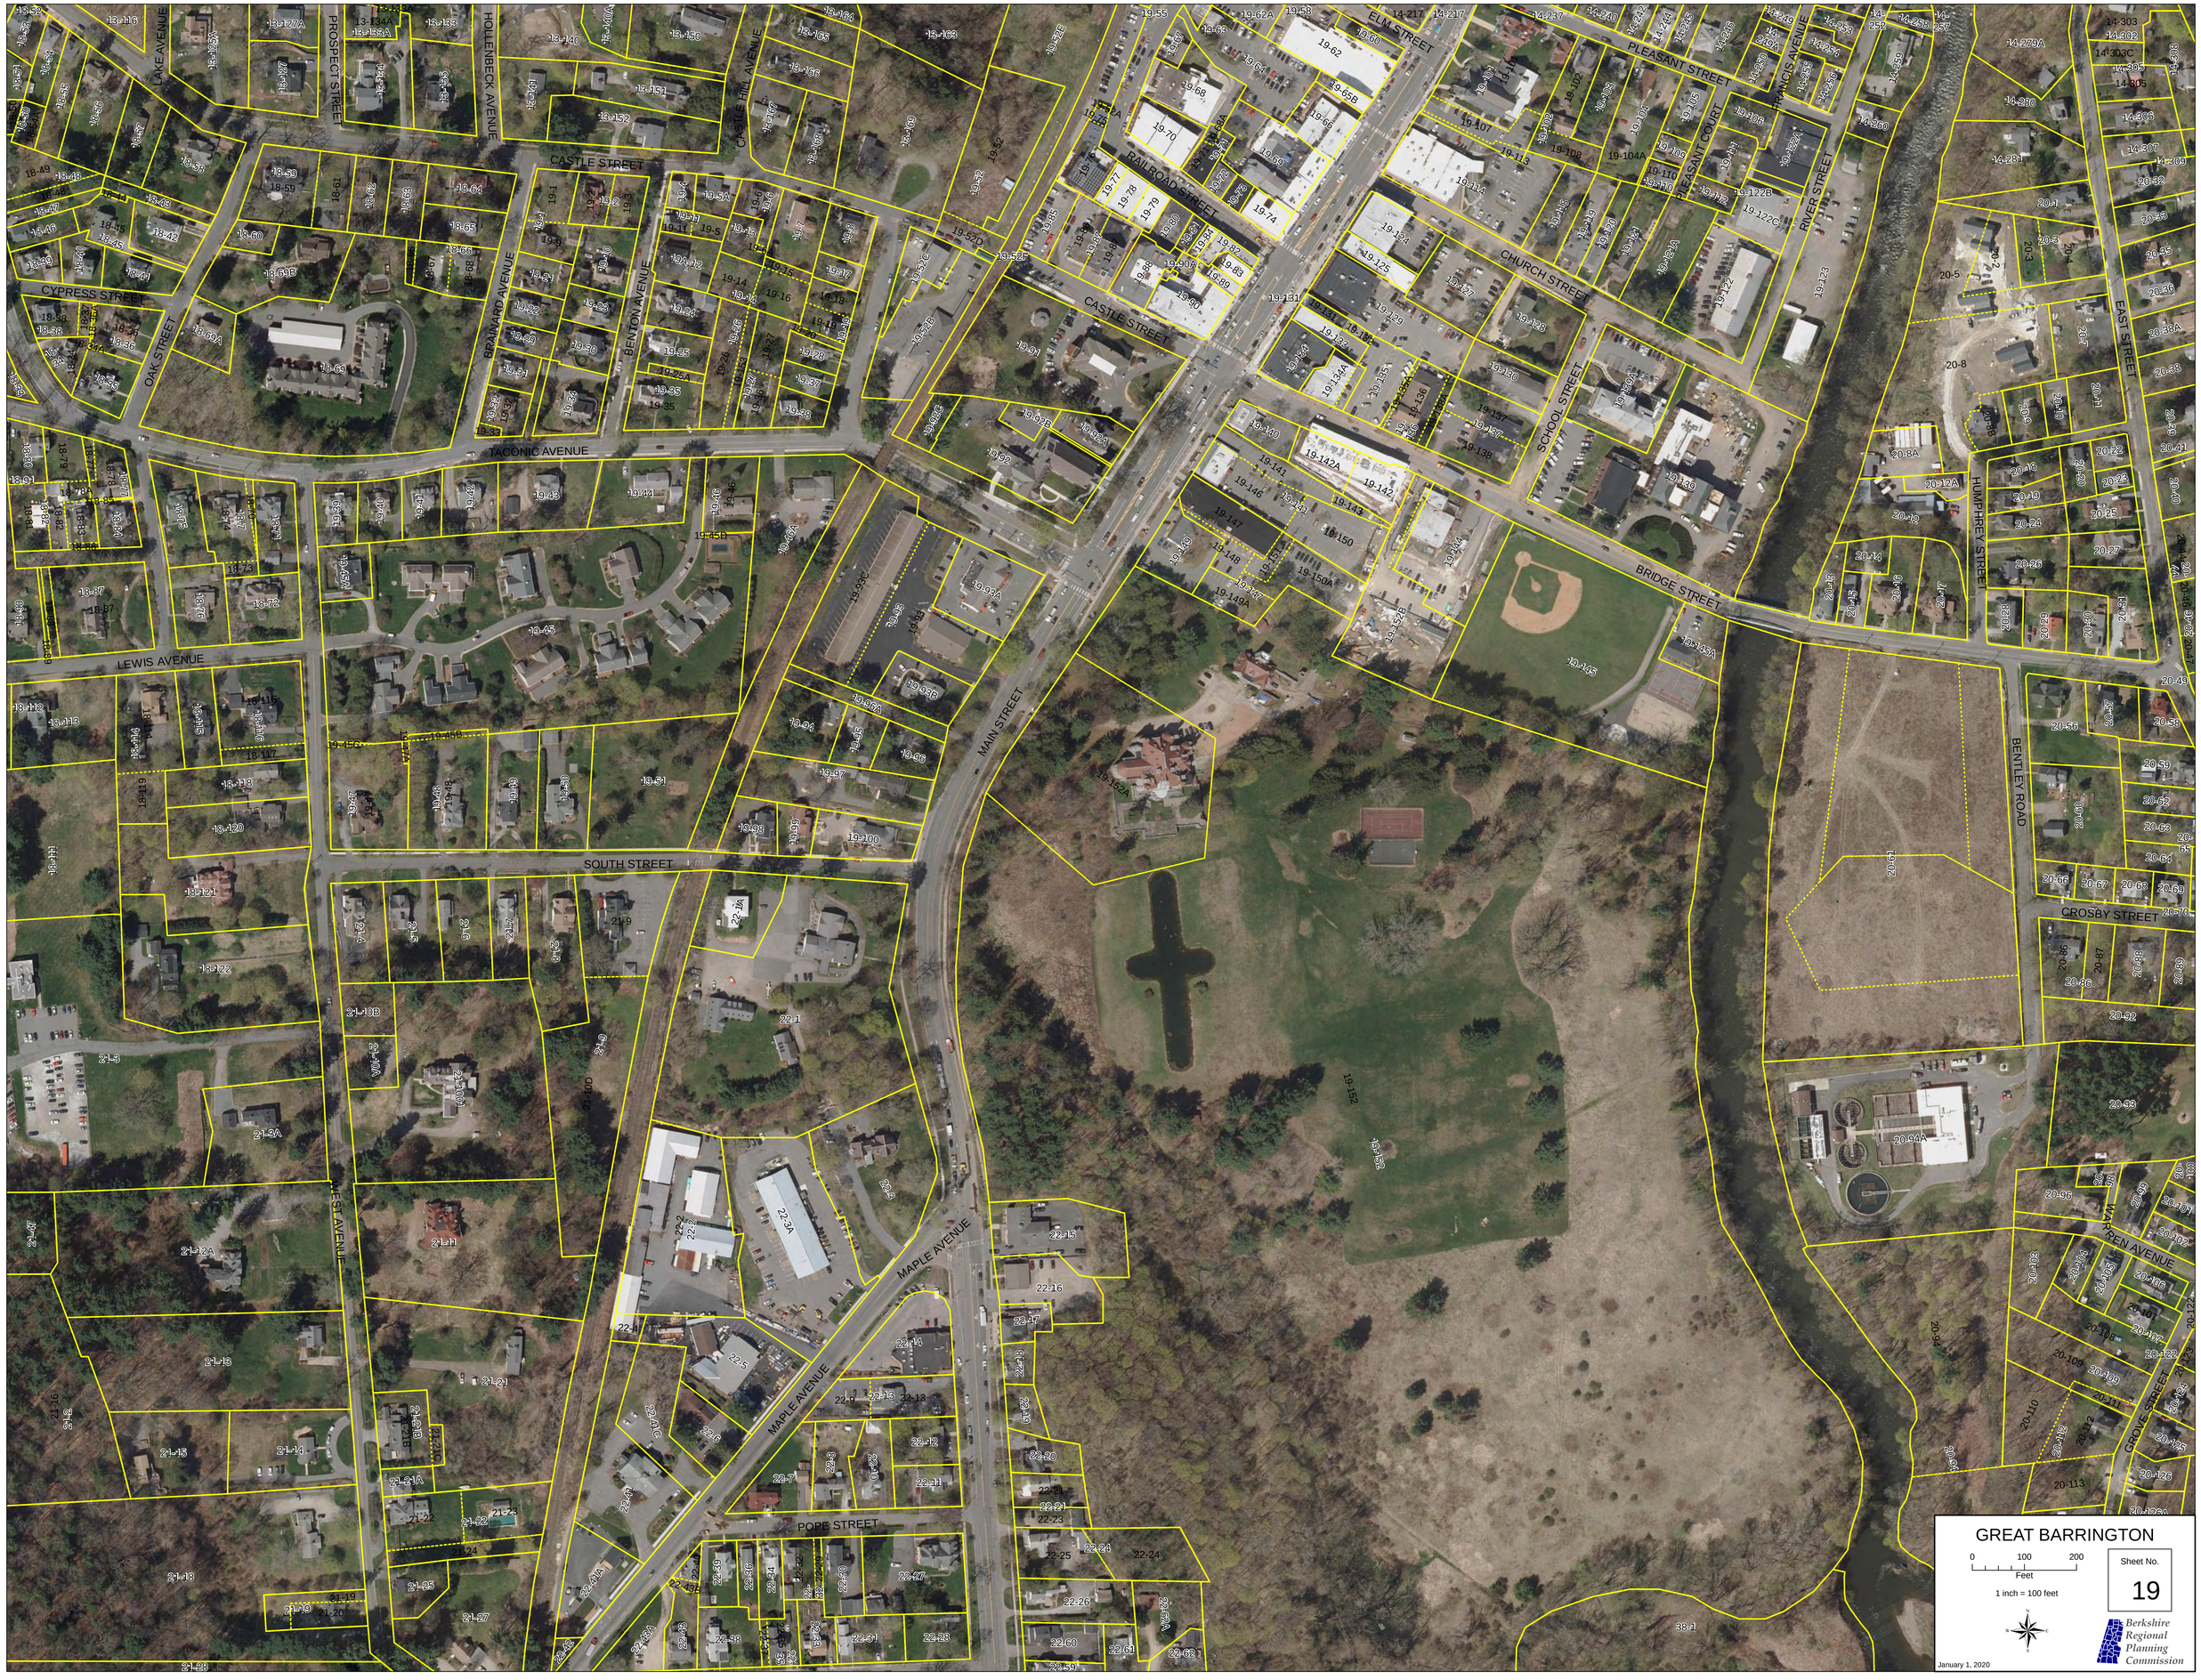
CASTLE STREET
RAILROAD STREET
ELM STREET
PLEASANT STREET
CHURCH STREET
BRIDGE STREET
MAIN STREET
SOUTH STREET
TACONIC AVENUE
CYPRESS STREET
LEWIS AVENUE
MAPLE AVENUE
POPE STREET
CROSBY STREET
LAKE AVENUE
PROSPECT STREET
HOLLENBECK AVENUE
CASTLE HILL AVENUE
OAK STREET
BRAINARD AVENUE
BENTON AVENUE
SCHOOL STREET
RIVER STREET
FRANCIS AVENUE
PLEASANT COURT
EAST STREET
HUMPHREY STREET
BENTLEY ROAD
WARREN AVENUE
GROVE STREET
WEST AVENUE
GREAT BARRINGTON
0 100 200
Feet
1 inch = 100 feet
Sheet No.
19
Berkshire Regional Planning Commission
January 1, 2020

MAIN STREET
CHURCH STREET
SCHOOL STREET
RIVER STREET
BRIDGE STREET
HUMPHREY STREET
EAST STREET
BENTLEY ROAD
CROSBY STREET
HIGGINS STREET
QUARRY STREET
PINE STREET
GROVE STREET
WARREN AVENUE
GREAT BARRINGTON
0 100 200
Feet
1 inch = 100 feet
Sheet No.
20
January 1, 2020
Berkshire Regional Planning Commission

SOUTH STREET
MAPLE AVENUE
WEST AVENUE
POPE STREET
MAIN STREET
MAHAIWE STREET
MANVILLE STREET
SILVER STREET
NEWSBOY LANE
GREAT BARRINGTON
0 100 200
Feet
1 inch = 100 feet
Sheet No.
21
Berkshire Regional Planning Commission
January 1, 2020

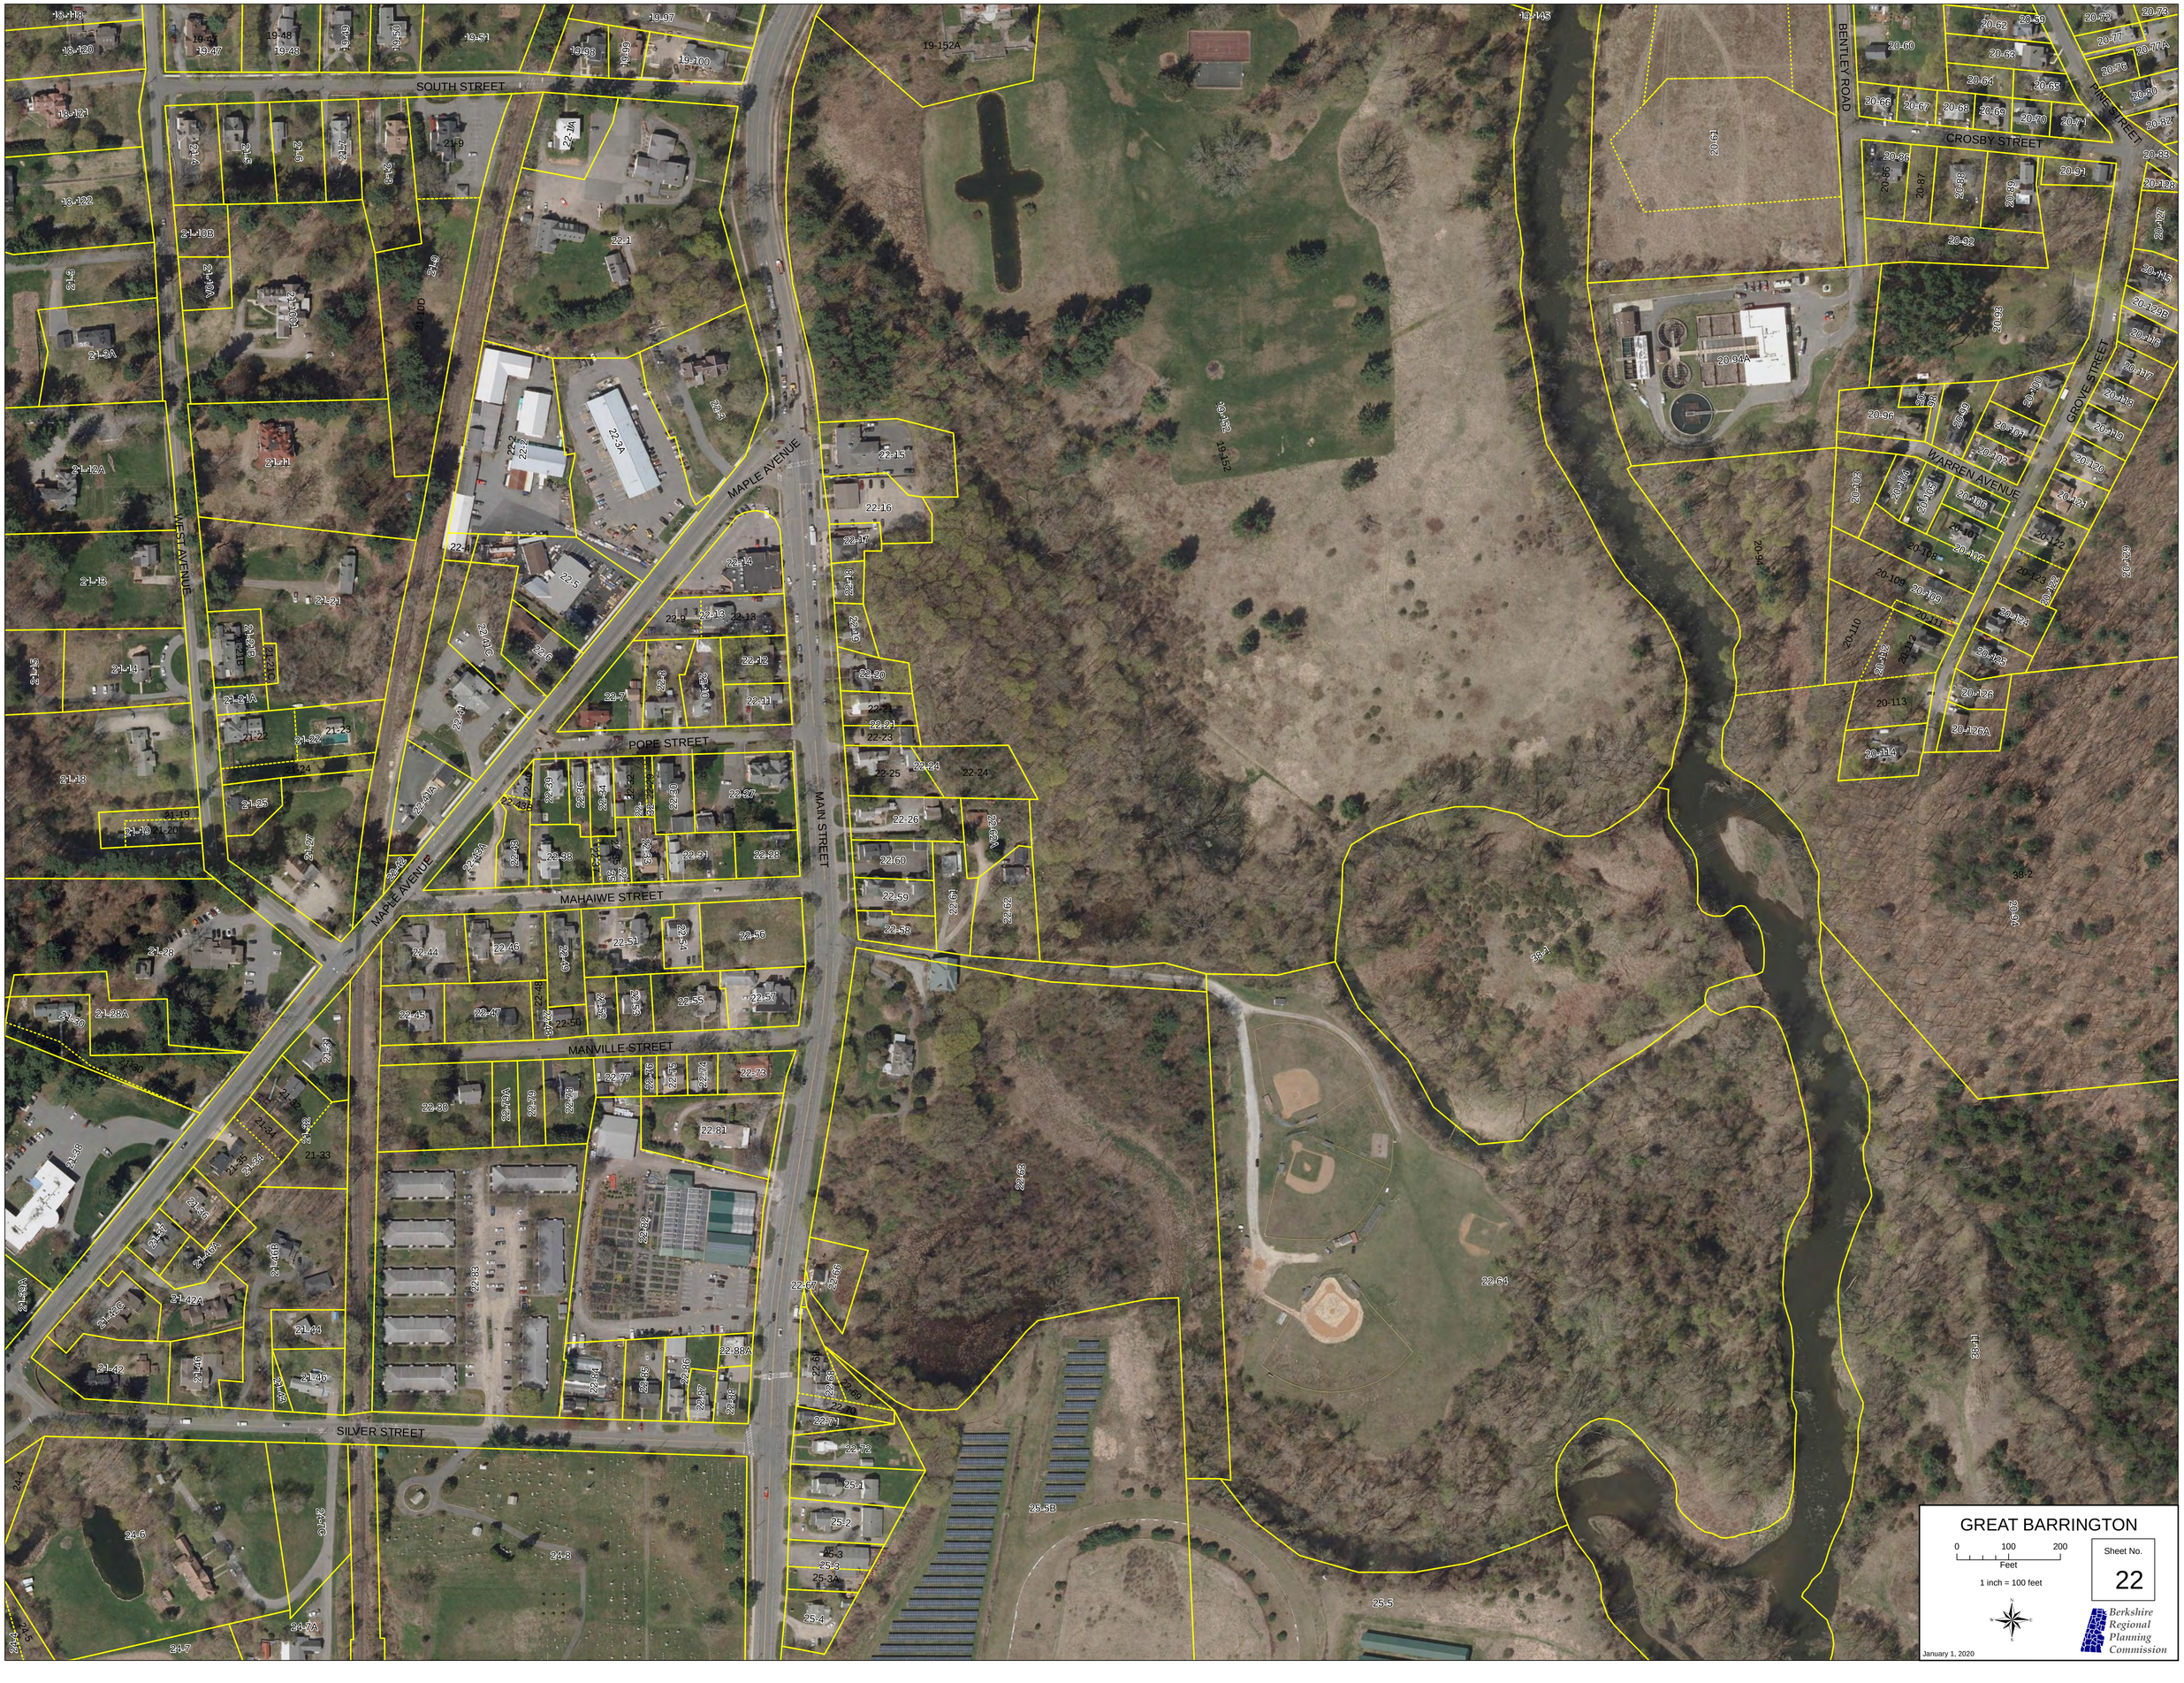
SOUTH STREET
MAPLE AVENUE
WEST AVENUE
MAIN STREET
POPE STREET
MAHAIWE STREET
MANVILLE STREET
SILVER STREET
BENTLEY ROAD
CROSBY STREET
PINE STREET
GROVE STREET
WARREN AVENUE
GREAT BARRINGTON
0 100 200
Feet
1 inch = 100 feet
Sheet No.
22
Berkshire Regional Planning Commission
January 1, 2020

GREAT BARRINGTON

0 100 200
Feet

1 inch = 100 feet

Sheet No.
23

Berkshire Regional Planning Commission

January 1, 2020

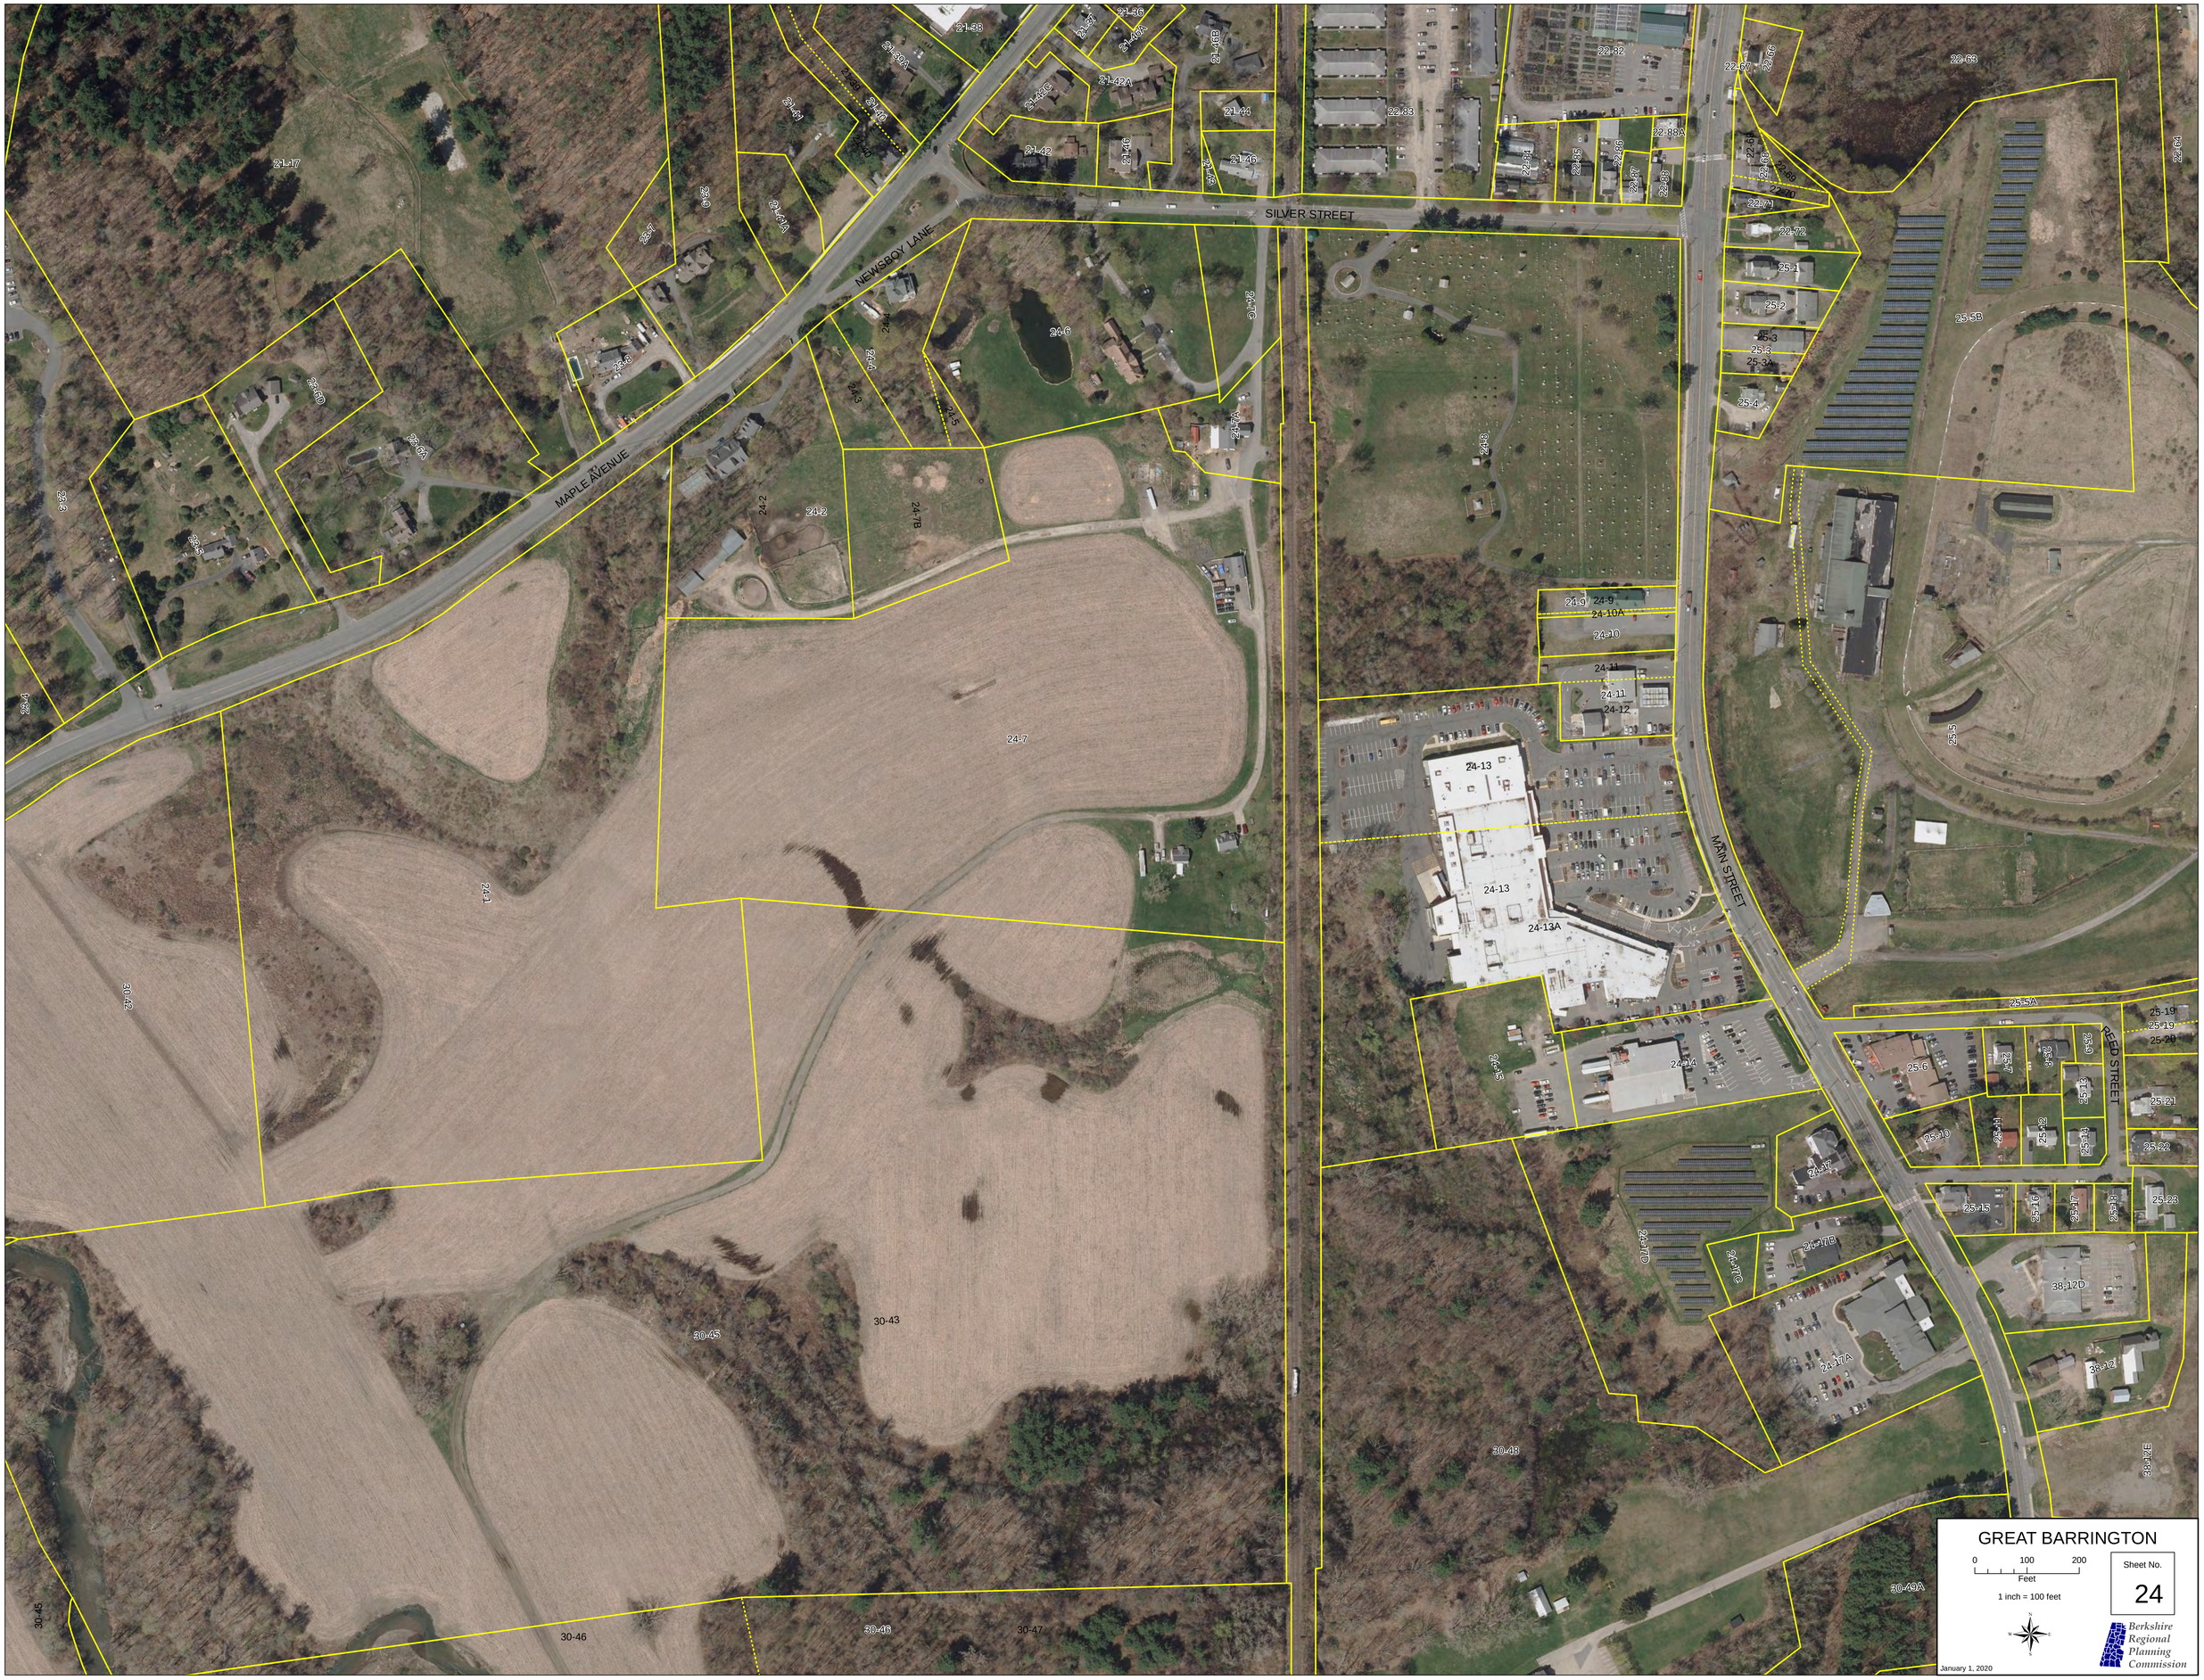
SILVER STREET
NEWSBOY LANE
MAPLE AVENUE
MAIN STREET
REED STREET
21-17
21-38
21-38A
21-40
21-41
21-41A
21-42
21-42A
21-42C
21-44
21-46
21-46A
21-46B
22-32
22-33
22-65
22-66
22-67
22-71
22-72
24-1
24-2
24-3
24-4
24-5
24-6
24-7
24-7A
24-7B
24-7C
24-7D
24-7E
24-9
24-10
24-10A
24-11
24-12
24-13
24-13A
24-14
24-15
24-17
24-17A
24-17B
25-1
25-2
25-3
25-3A
25-4
25-5A
25-5B
25-6
25-10
25-13
25-19
25-20
25-21
25-22
25-23
30-42
30-43
30-45
30-46
30-47
30-48
30-49A
38-12D
38-12E
GREAT BARRINGTON
0 100 200
Feet
1 inch = 100 feet
Sheet No.
24
Berkshire Regional Planning Commission
January 1, 2020

GREAT BARRINGTON

0 100 200
Feet

1 inch = 100 feet

Sheet No.
25

Berkshire Regional Planning Commission

January 1, 2020

GREAT BARRINGTON
0 200 400
Feet
1 inch = 226 feet
Sheet No.
26
Berkshire Regional Planning Commission
January 1, 2020
MAIN STREET NORTH
KIRK STREET
RIVER STREET
OAK STREET NORTH
GROVE STREET
CONE AVENUE
PARK STREET
NORTH PLAIN ROAD
VAN DEUSENVILLE ROAD
BROOKSIDE COURT
LINDA LANE
PETERSON-OWAN LANE
LONG POND ROAD

GREAT BARRINGTON

Sheet No.
27

0 200 400
Feet

1 inch = 253 feet

January 1, 2020

Berkshire Regional Planning Commission

VAN DEUSENVILLE ROAD
DIVISION STREET
NORTH PLAIN ROAD
SQUAW PEAK ROAD
HEMLOCK HILL ROAD
PARK SQUARE
PARK STREET
STOCKBRIDGE ROAD
GRANT LANE
LUCKY LANE
WRIGHT LANE
GREAT BARRINGTON
0 200 400
Feet
1 inch = 201 feet
Sheet No.
28
Berkshire Regional Planning Commission
January 1, 2020

SQUAW PEAK ROAD
PARK STREET
STOCKBRIDGE ROAD
HEMLOCK HILL ROAD
ABBEY HILL DRIVE
NORTH PLAIN ROAD
KALLISTE HILL ROAD
CRISSEY ROAD
STILWELL STREET
COOPER ROAD
STANLEY DRIVE
COMMONWEALTH AVENUE
MAGNOLIA STREET
CHRISTIAN HILL ROAD
DEYON ROAD
WELCOME STREET
GREAT BARRINGTON
0 200 400
Feet
1 inch = 198 feet
Sheet No.
29
Berkshire Regional Planning Commission
January 1, 2020

EGREMONT PLAIN ROAD
SOUTH EGREMONT ROAD
STATE ROAD
MAPLE AVENUE
SILVER STREET
REED STREET
BRIDGE STREET
GREAT BARRINGTON
0 400 800
Feet
1 inch = 396 feet
Sheet No.
30
Berkshire Regional Planning Commission
January 1, 2020

SEEKONK ROAD
WEST ST/JUNN ROAD
EGREMONT PLAIN ROAD
SOUTH EGREMONT ROAD
SOUTH STREET
GREAT BARRINGTON
0 400 800
Feet
1 inch = 481 feet
Sheet No.
31
Berkshire Regional Planning Commission
January 1, 2020

GREAT BARRINGTON
0
400
800
Feet
1 inch = 428 feet
Sheet No.
32
Berkshire Regional Planning Commission
January 1, 2020

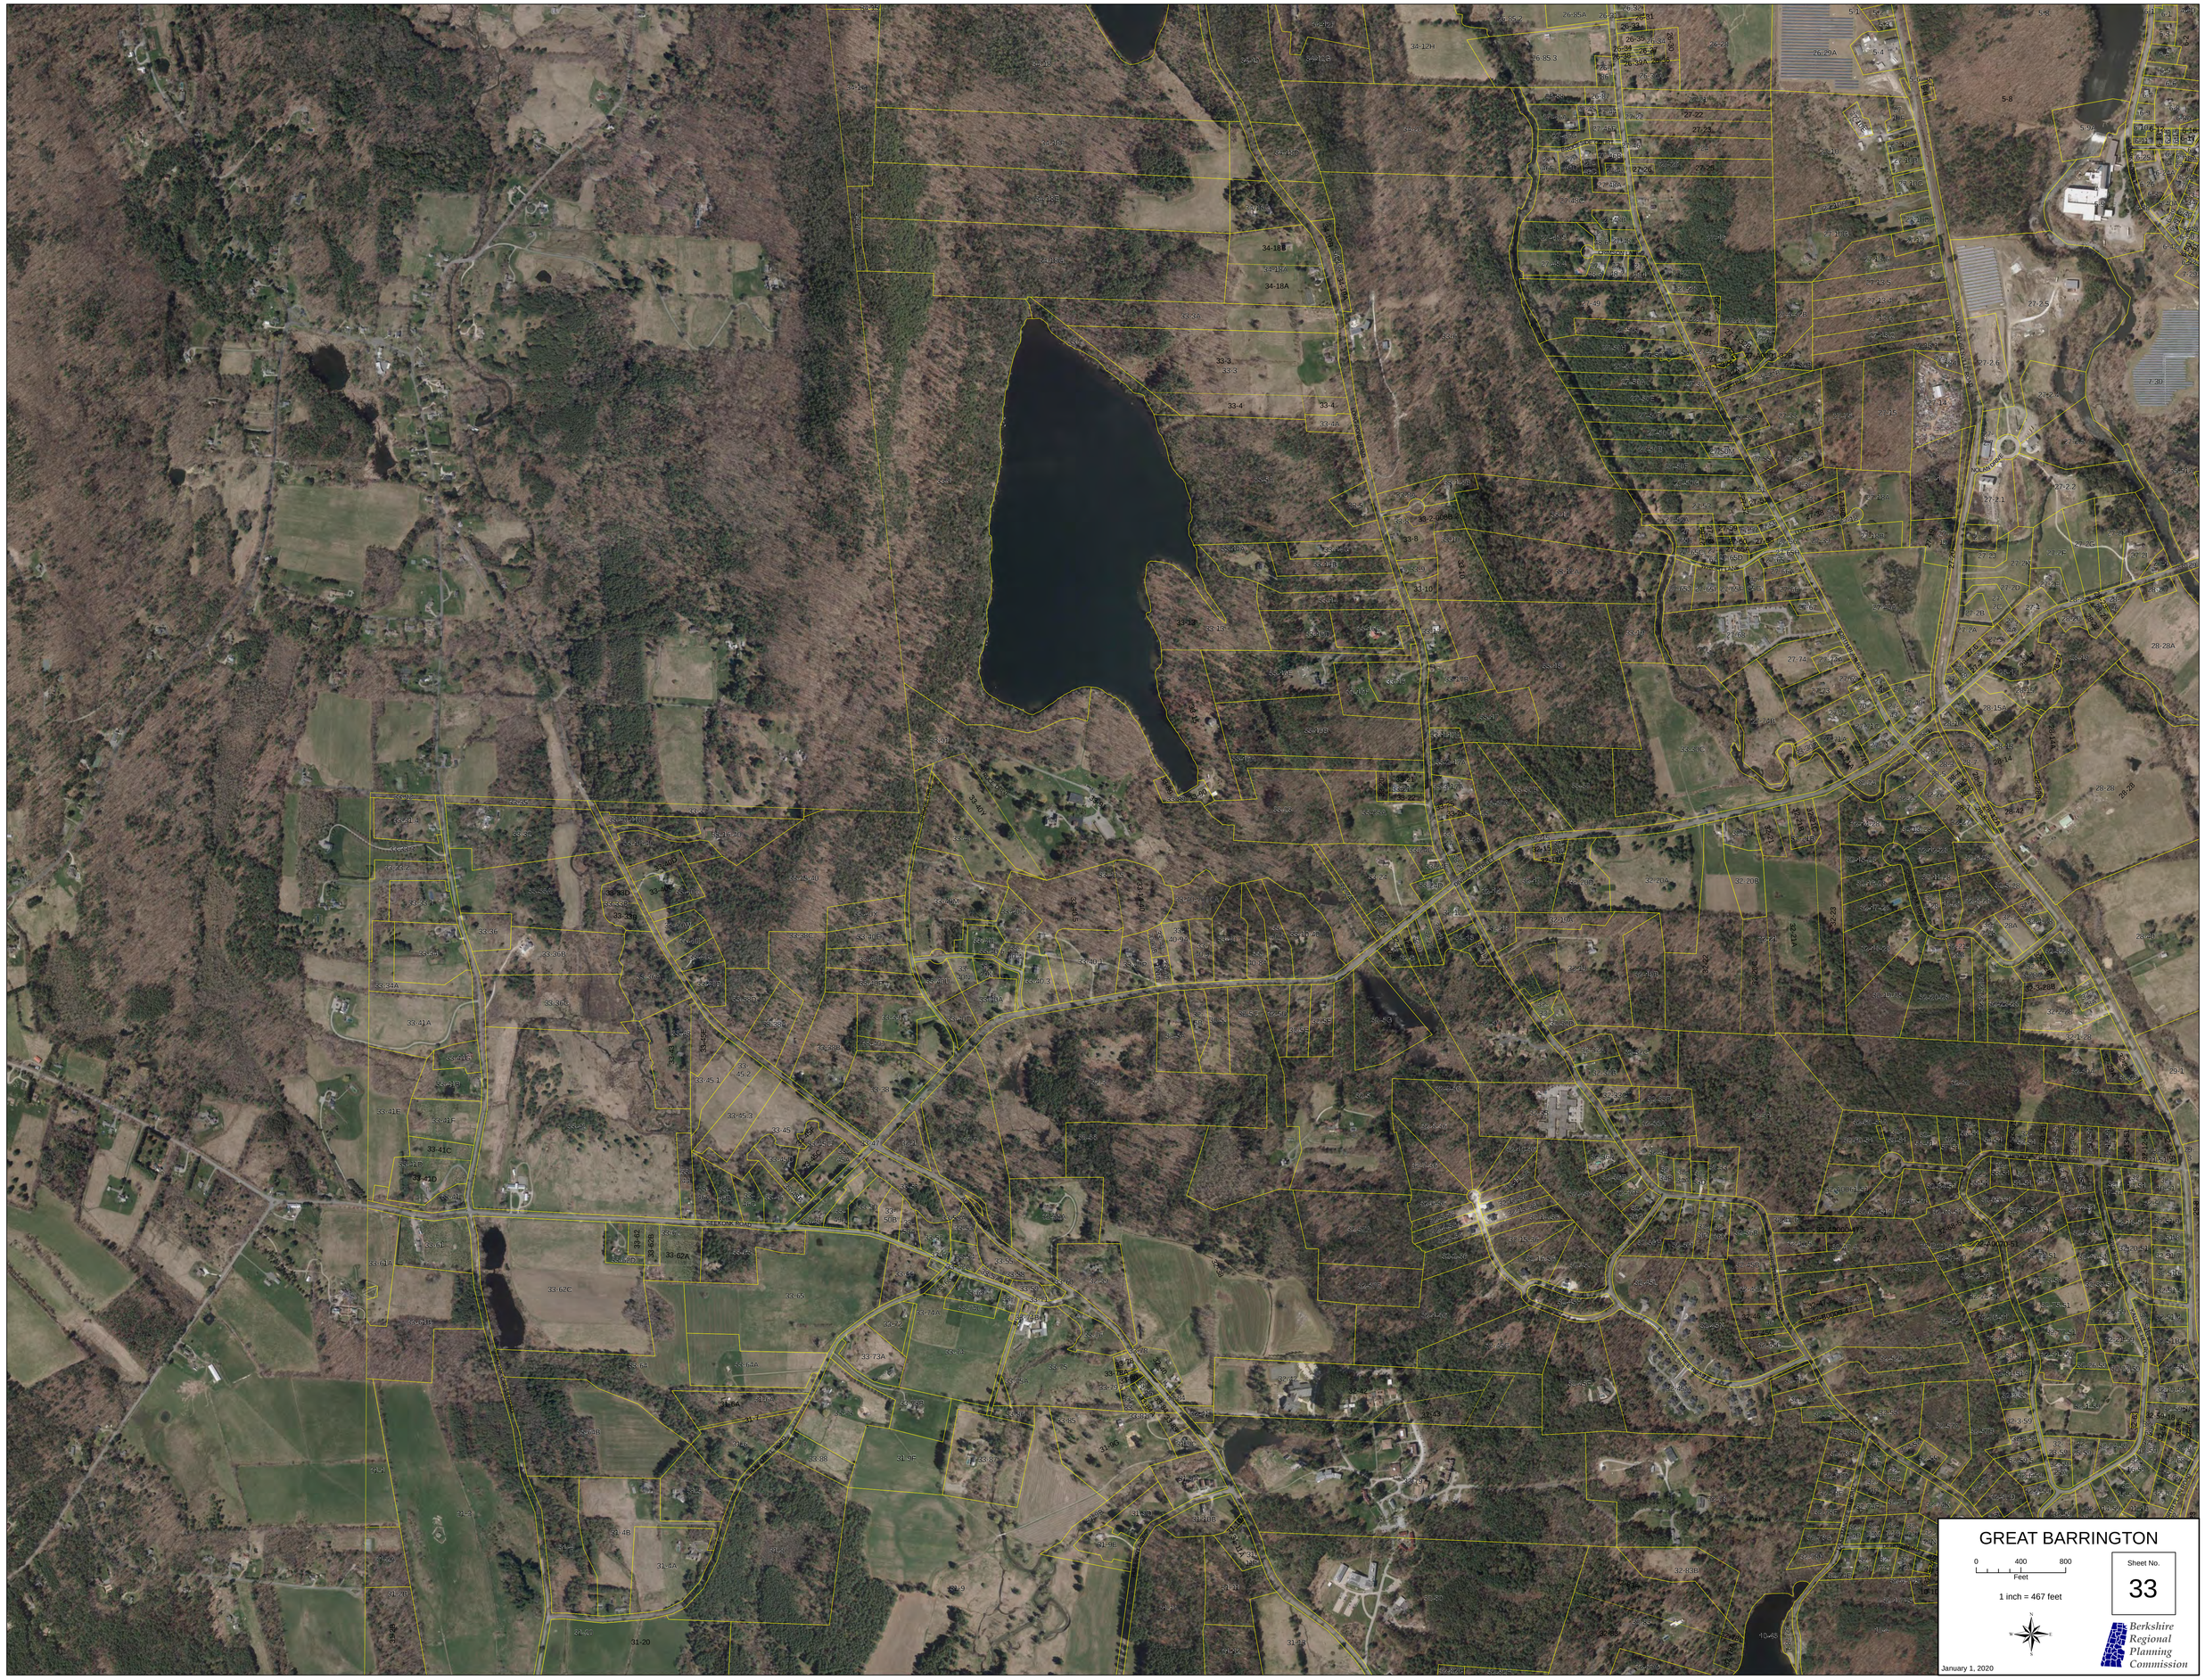
SEEKONK ROAD
ROCKWELL ROAD
GREAT BARRINGTON
0 400 800
Feet
1 inch = 467 feet
Sheet No.
33
Berkshire Regional Planning Commission
January 1, 2020

GREAT BARRINGTON

0 400 800 Feet

1 inch = 303 feet

Sheet No. 34

Berkshire Regional Planning Commission

January 1, 2020

GREAT BARRINGTON

0 400 800
Feet

1 inch = 426 feet

Sheet No.
35

Berkshire Regional Planning Commission

January 1, 2020

LOVERS LANE
DIVISION STREET
STOCKBRIDGE ROAD
PARK STREET
CROSS ROAD
COMMONWEALTH AVENUE
STANLEY DRIVE
ROCKWELL ROAD
BLUE HILL ROAD
ROCKWELL VALLEY ROAD
BEARTOWN ROAD
GREAT BARRINGTON
0 400 800
Feet
1 inch = 400 feet
Sheet No.
36
Berkshire Regional Planning Commission
January 1, 2020

GREAT BARRINGTON
0
400
800
Feet
1 inch = 416 feet
Sheet No.
37
January 1, 2020
Berkshire Regional Planning Commission
STATE ROAD
MONTEREY ROAD
BLUE HILL ROAD
STANLEY DRIVE
COMMONWEALTH AVENUE
MAPLE AVENUE
MAIN STREET
HOUSATONIC STREET
HOUSATONIC RIVER
HOUSATONIC RIVER WALK
HOUSATONIC RIVER MEADOWS
HOUSATONIC VALLEY REGIONAL TRAIL
ERIE CANAL TRAIL
CROSSBY ROAD
CROSSBY LANE
STOCKBRIDGE ROAD
MOSES ROAD
SILVER HILL DRIVE
RAILROAD STREET
CHURCH STREET
PARK STREET
SCHOOL STREET
MAPLE AVENUE
MAIN STREET
HOUSATONIC STREET
HOUSATONIC RIVER
HOUSATONIC RIVER WALK
HOUSATONIC RIVER MEADOWS
HOUSATONIC VALLEY REGIONAL TRAIL
ERIE CANAL TRAIL
CROSSBY ROAD
CROSSBY LANE
STOCKBRIDGE ROAD
MOSES ROAD
SILVER HILL DRIVE
RAILROAD STREET
CHURCH STREET
PARK STREET
SCHOOL STREET

GREAT BARRINGTON

0 400 800
Feet

1 inch = 494 feet

Sheet No.
38

Berkshire Regional Planning Commission

January 1, 2020

39-1
39-1A
39-2B
39-2
39-3
39-4
39-5
39-6
39-7
39-8
39-9
39-10
38-15
39-12
39-14
39-16
39-17
39-18
39-19
39-20
39-21
39-22
39-23
39-24
39-25
39-26
39-27
39-28
39-29
39-30
39-31
39-32
39-33
39-34
39-35
39-36
39-37
39-38
35-21
35-22
35-23
35-24
35-25.1
35-25.2
35-25.3
35-25.4
35-25.5
35-25.6
35-25.7
35-25.8
35-25.9
35-25.10
35-25.11
35-26
35-26A
35-26B
35-27
35-28
35-28A
35-28B
35-29
35-29A
35-30
35-31
35-32
35-33
35-34
35-34A
35-34.1
35-34.2
35-34.3
35-34.4
35-34.5
35-34.6
35-34.7
35-34.8
35-34.9
35-34.10
35-34.11
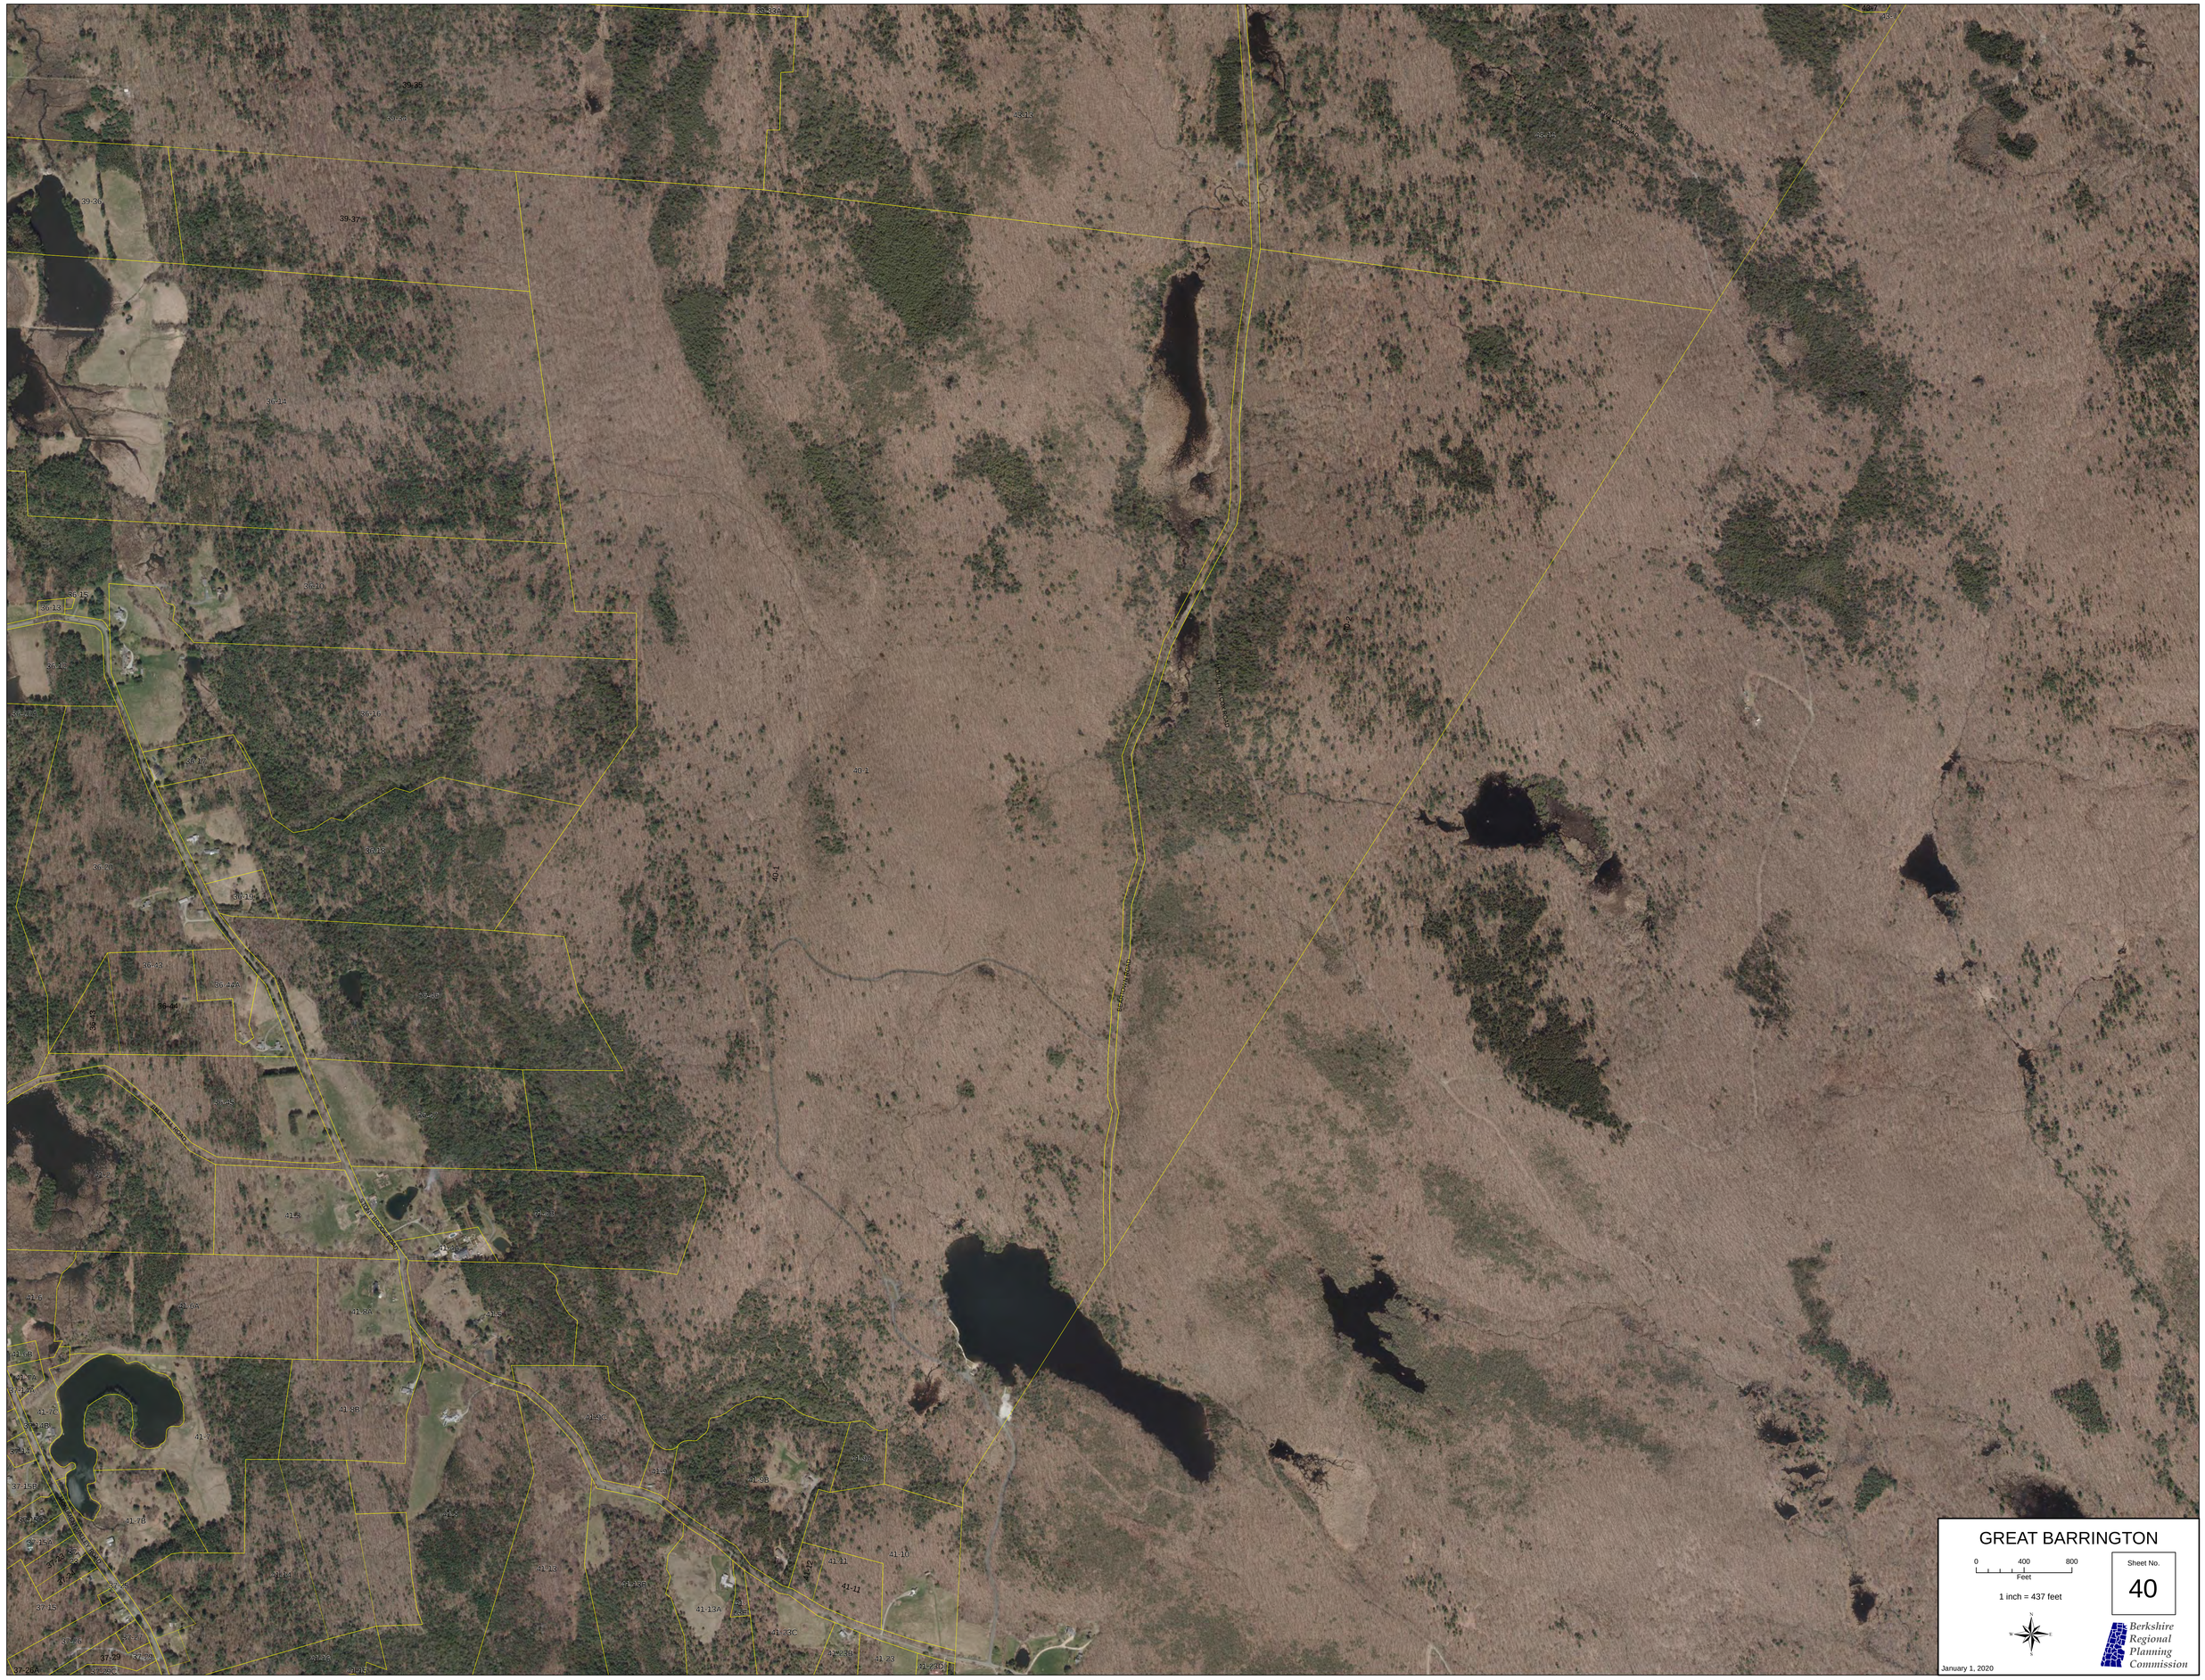
GREAT BARRINGTON
0
400
800
Feet
1 inch = 437 feet
Sheet No.
40
Berkshire Regional Planning Commission
January 1, 2020

GREAT BARRINGTON
0
400
800
Feet
1 inch = 374 feet
Sheet No.
41
Berkshire Regional Planning Commission
January 1, 2020
STATE ROAD
STONY BROOK ROAD
MONTEREY ROAD
APPALACHIAN TRAIL
WEST BECKET ROAD
QUARRY ROAD

STATE ROAD
MONTEREY ROAD
MONTEREY ROAD
MONTEREY

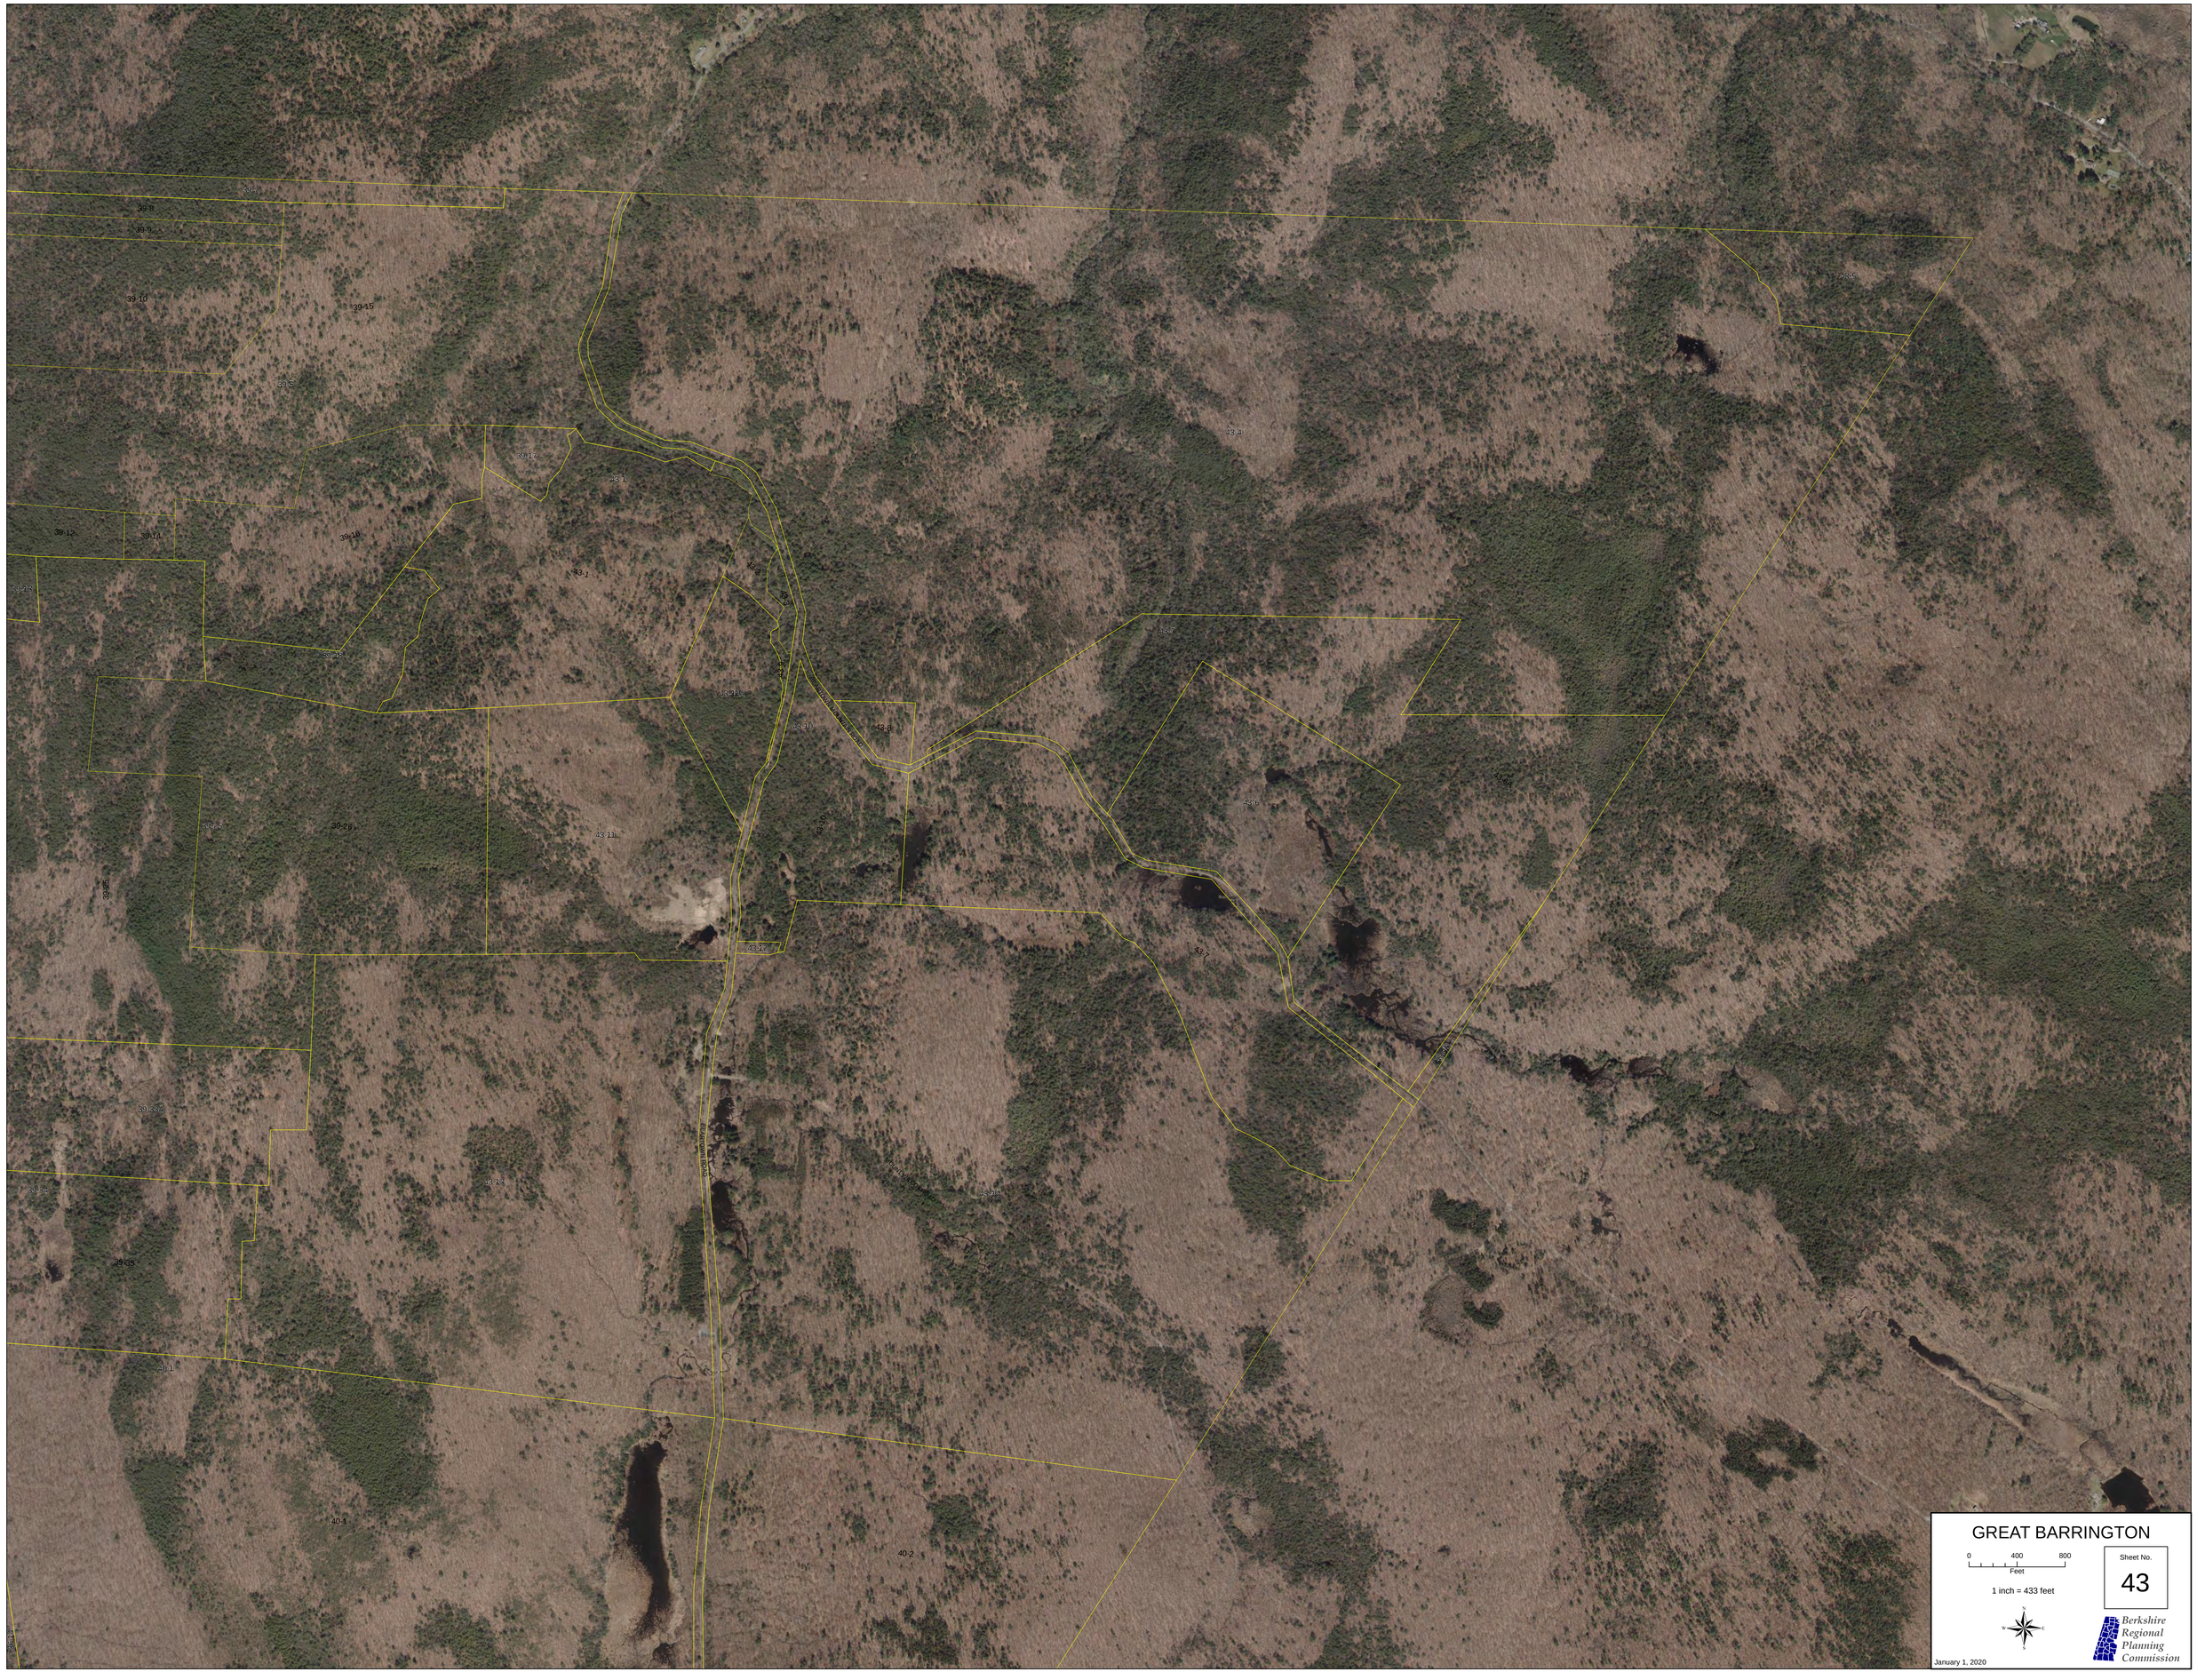
39-8
39-9
39-10
39-15
39-12
39-14
39-13
39-16
39-17
43-1
43-2
43-3
43-4
43-5
43-6
43-7
43-8
43-9
43-10
43-11
43-12
43-13
43-14
43-15
43-16
43-17
43-18
38-28
38-29
39-18
29-2
29-3
29-4
29-5
40-1
40-2
Rannapo Brook
Rannapo Brook
Rannapo Brook
GREAT BARRINGTON
0
400
800
Feet
1 inch = 433 feet
Sheet No.
43
Berkshire Regional Planning Commission
January 1, 2020